
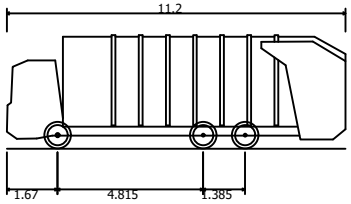


For continuation see drawing 4485/248

- GENERAL NOTES
1. The location, size, depth and identification of existing services that may be shown or referred to on this drawing have been assessed from non intrusive observations, record drawings or the like. The contractor shall safely carry out intrusive investigations, trial holes or soundings prior to commencing work to satisfy himself that it is safe to proceed and that the assessments are accurate. any discrepancies shall be notified to gta prior to works commencing.
 2. Tender or billing drawings shall not be used for construction or the ordering of materials.
 3. Do not scale. All dimensions and levels to be site confirmed.
 4. This drawing shall be read in conjunction with all relevant architects, consultants drawings and specifications, together with H&S plan requirements
 5. Copyright : This drawing must not be copied, amended nor reproduced without the prior written agreement of gta.
 6. All drawings specifications and recommendations made by gta are subject to Local Authority and other relevant Statutory Authorities approval. Any works or services made abortive due to the client proceeding prior to these approvals is considered wholly at the Clients risk. gta hold no responsibility for resulting abortive works or costs.

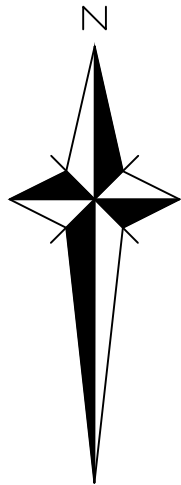

Phoenix 2 Dup (P2-15W with Elite 6x4 chassis)
Overall Length 11.200m
Overall Width 2.530m
Overall Body Height 3.751m
Min Body Ground Clearance 0.594m
Track Width 2.500m
Lock to lock time 4.00s
Kerb to Kerb Turning Radius 9.500m

A	TRACKING UPDATED FOR CURRENT LAYOUT			20.08.18	DMS
-	Initial Issue			08/12/14	LT
Rev	Amendments			Date	Dsn
Status					
INFORMATION					
Client					
 BARRATT HOMES					
Project					
LAND ADJ COURTWICK LANE A259, LITTLEHAMPTON					
Title					
PHASE 1 REFUSE VEICL TRACKING					
Date		DECEMBER 2014		Scale @ A1	
Base Layout Ref.				1:500	
CAD File ref.					
Clients Ref.		Project Ref.		4485	
 Consulting Engineers Gloucester House, 66a Church Walk, Burgess Hill, West Sussex, RH15 9AS Tel:01444 871444 Fax:01444 871401 Web: www.gtacivils.co.uk					
Drawing Number				Rev.	
4485/225				A	