Tree protection plan

Location of trees, categorisation and protection/management proposals at Land off Toddington Lane, Littlehampton, West Sussex

Permission is granted to scale from this drawing for Local Authority Planning Approval purposes relating to tree protection measures only. Where applicable this drawing is to be read in conjunction with the arboricultural report. This drawing is the copyright of Barrell Tree Consultancy 2017. ©

This drawing to be reproduced in colour only.

Barrell Plan Ref: 16267-BT4 b

Provided Plan Refs: 141178,01,02,03, A089072-TCP-01 Rev A & A088461 SLB1, SLB2.dwg

barrell TREE CONSULTANCY

Field House, Fordingbridge Business Park, Ashford Road, Fordingbridge SP6 1BY
Tel: 01425 651470 Fax: 01425 653449
www.barrelltreecare.co.uk
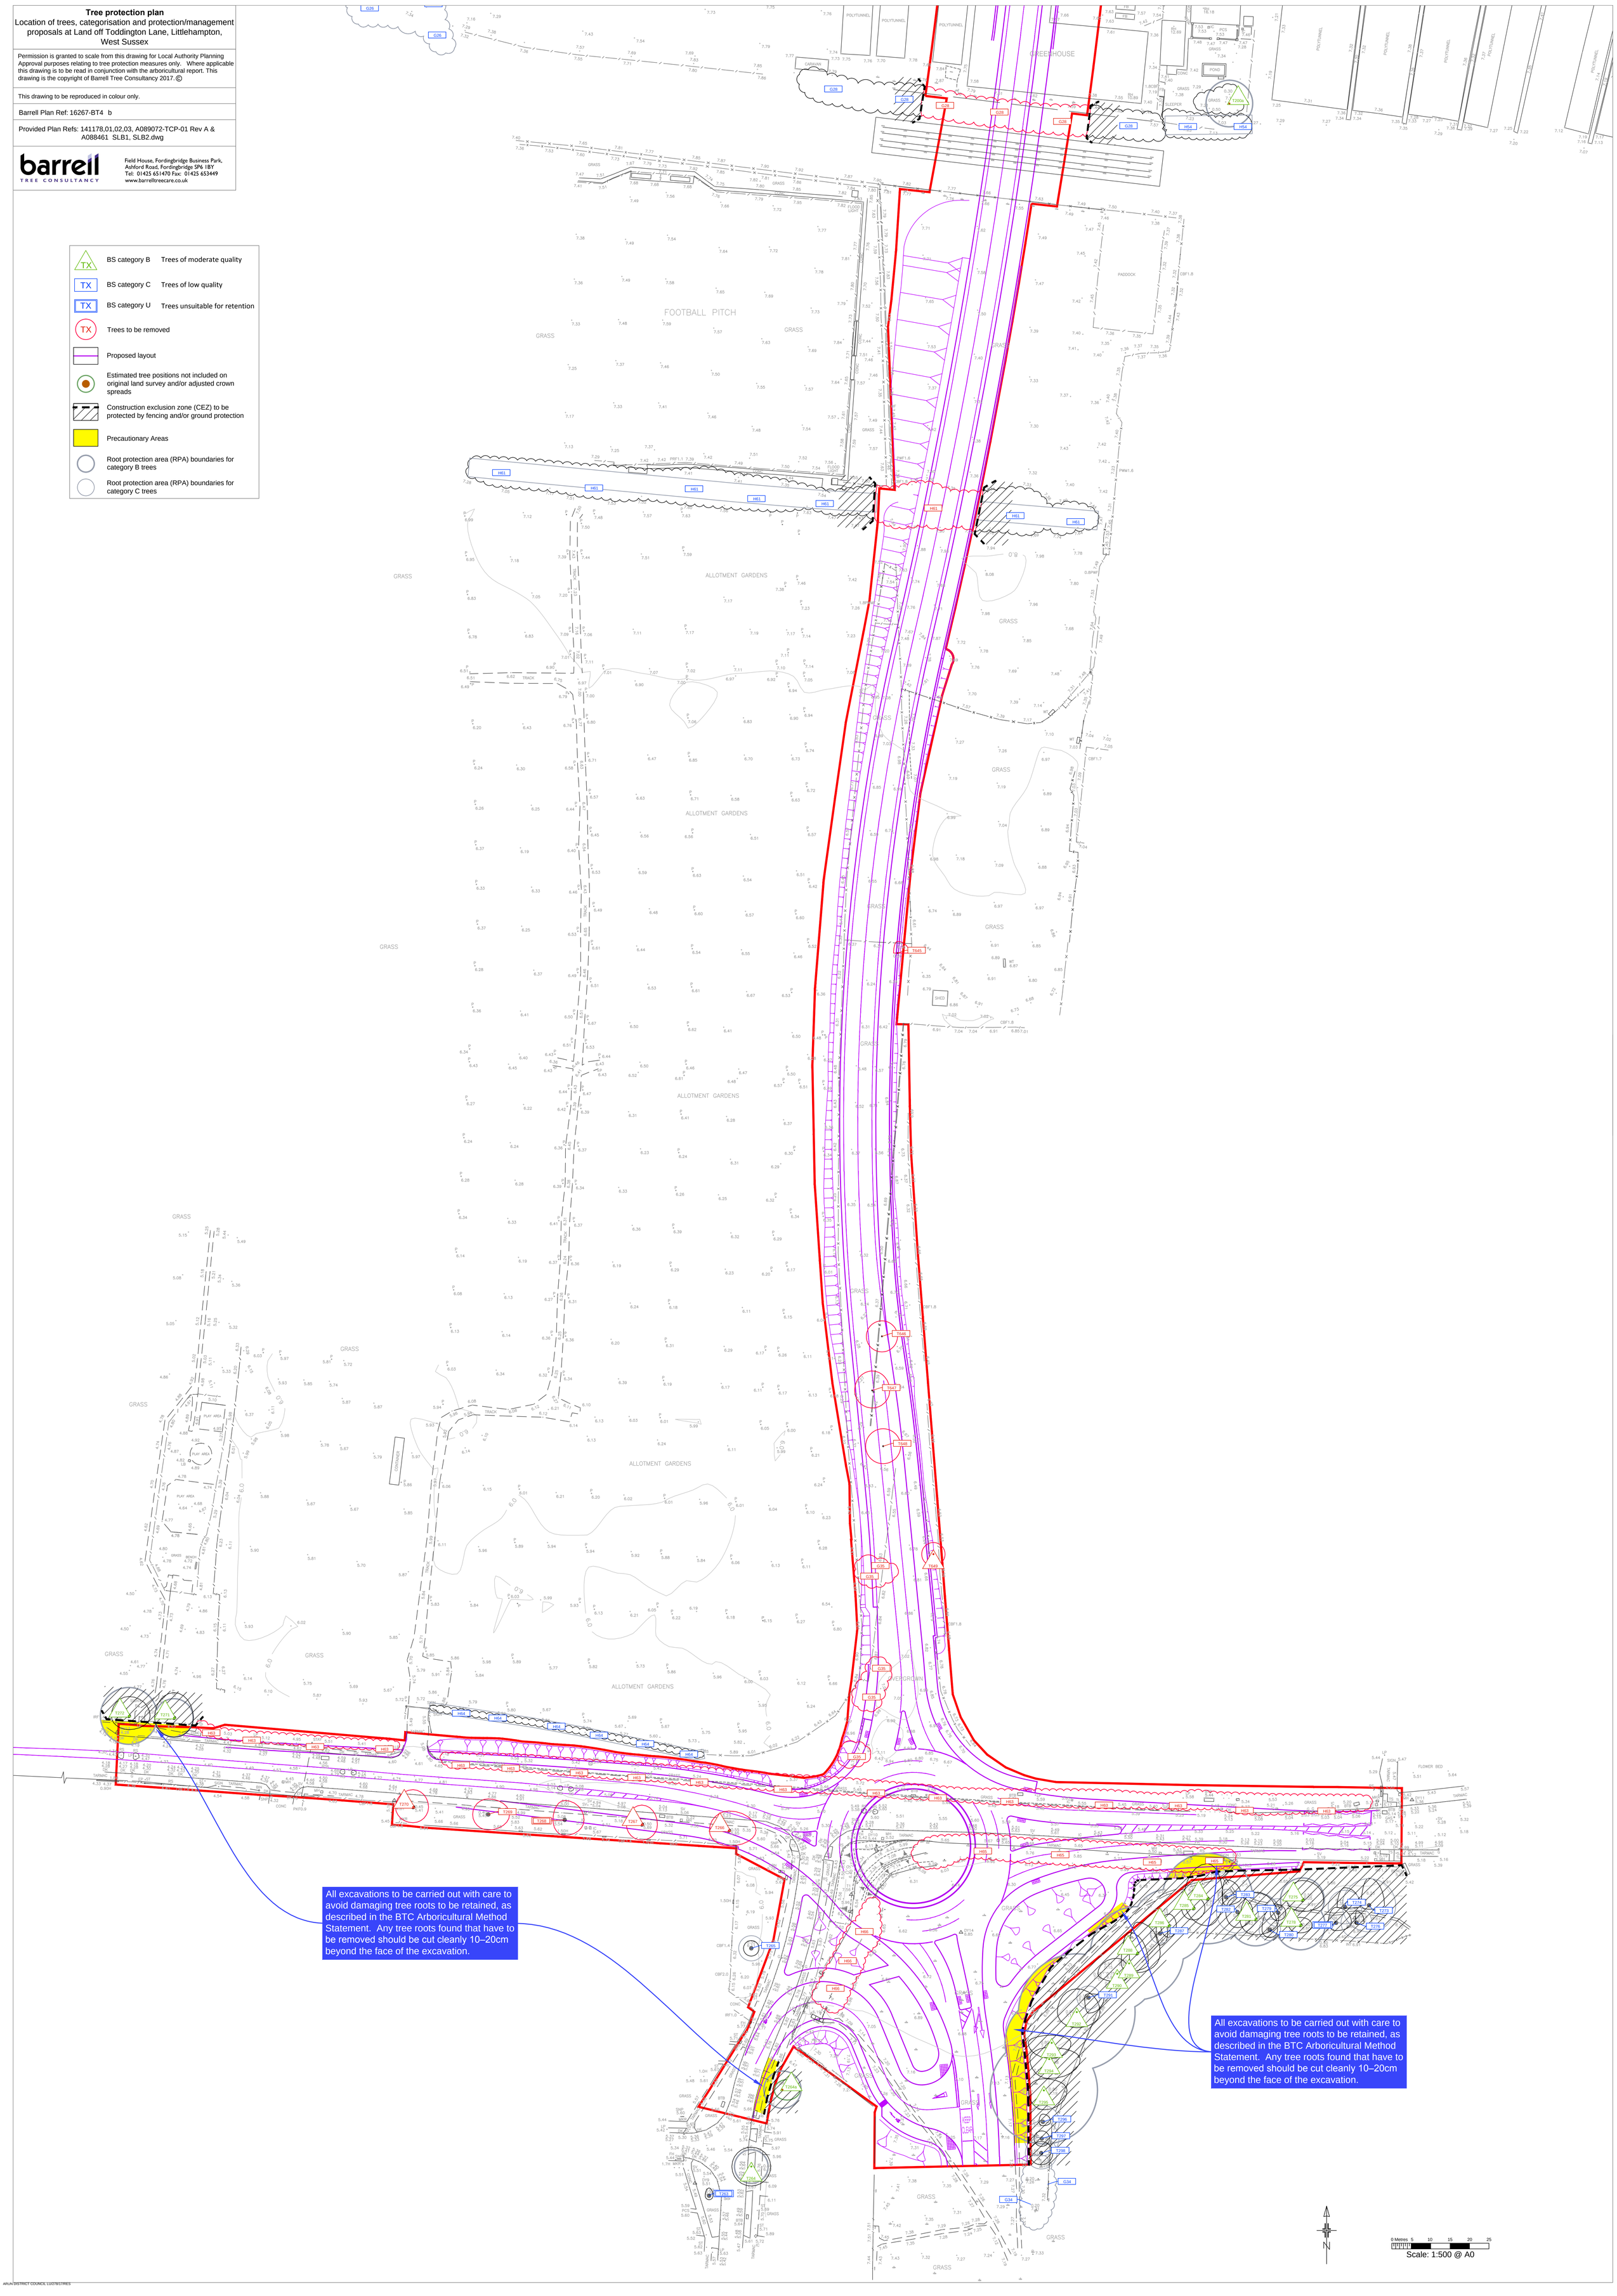
- TX — BS category B — Trees of moderate quality
- TX — BS category C — Trees of low quality
- TX — BS category U — Trees unsuitable for retention
- TX — Trees to be removed
- Proposed layout
- Estimated tree positions not included on original land survey and/or adjusted crown spreads
- Construction exclusion zone (CEZ) to be protected by fencing and/or ground protection
- Precautionary Areas
- Root protection area (RPA) boundaries for category B trees
- Root protection area (RPA) boundaries for category C trees