




EXISTING GROUND FLOOR PLAN

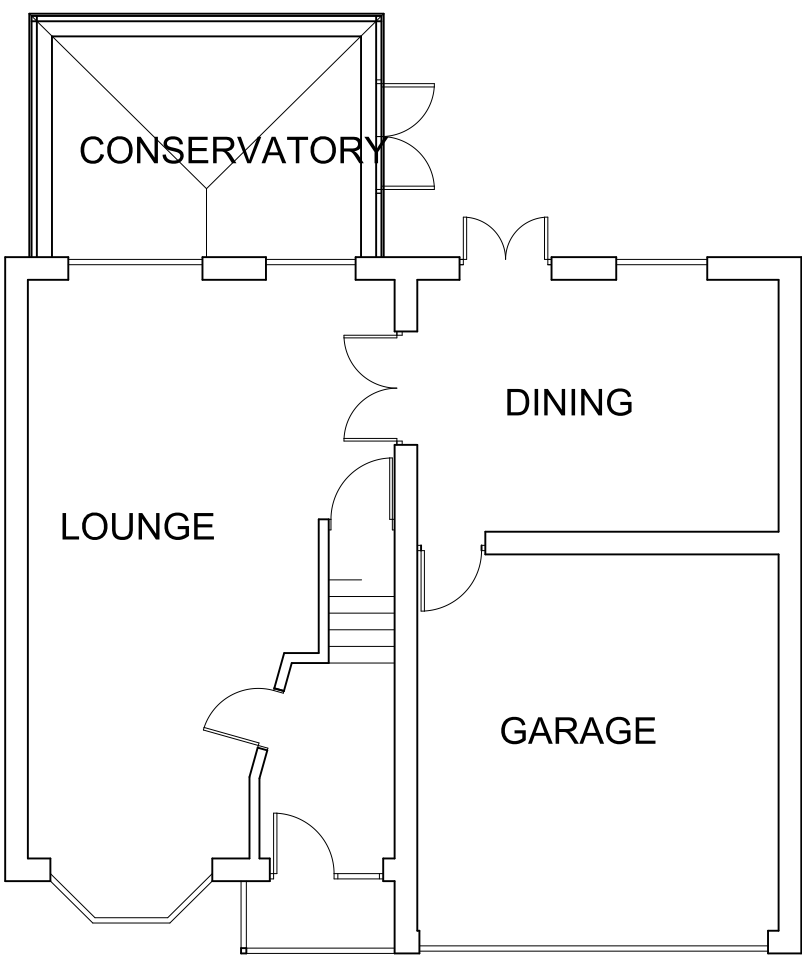

EXISTING FIRST FLOOR PLAN

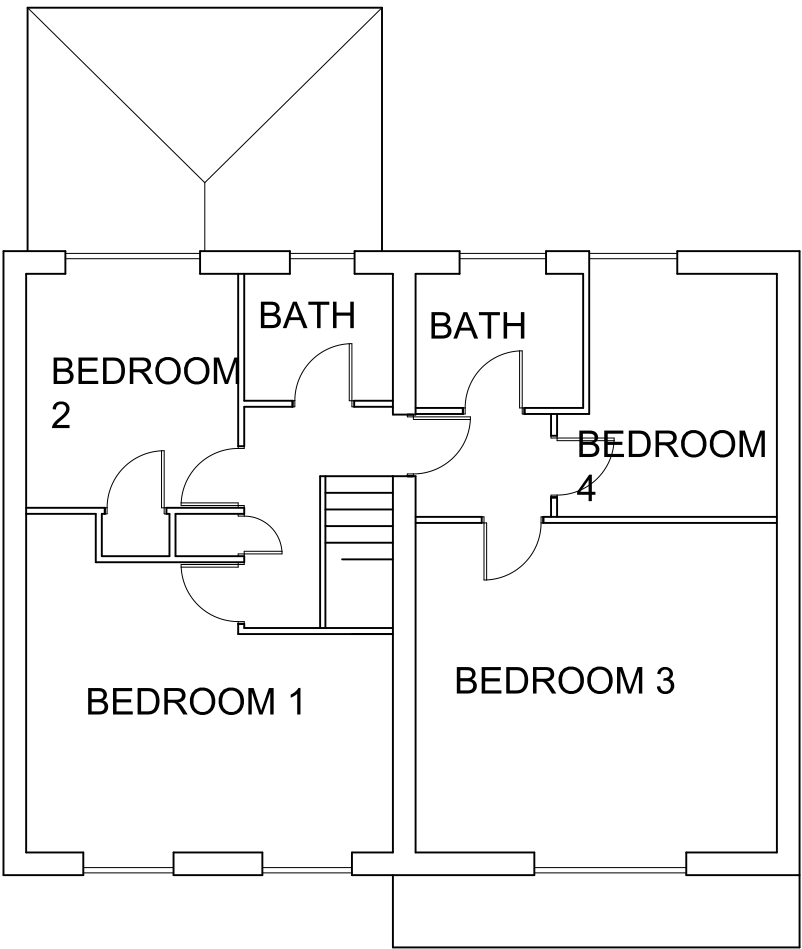

EXISTING ROOF PLANS

 


EXISTING NORTH ELEVATION




EXISTING SOUTH ELEVATION




EXISTING WEST ELEVATION

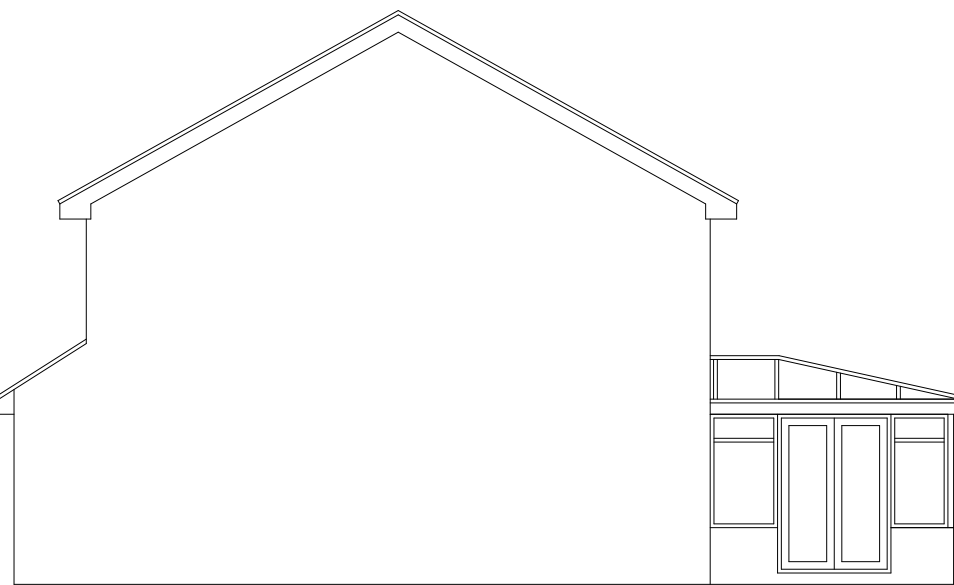


EXISTING EAST ELEVATION

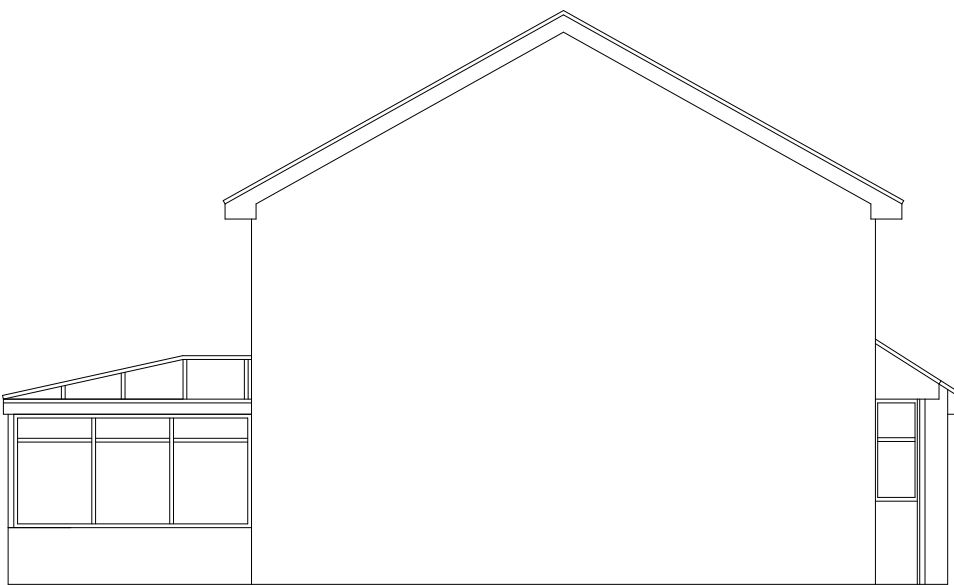

PROPOSED ROOF PLAN

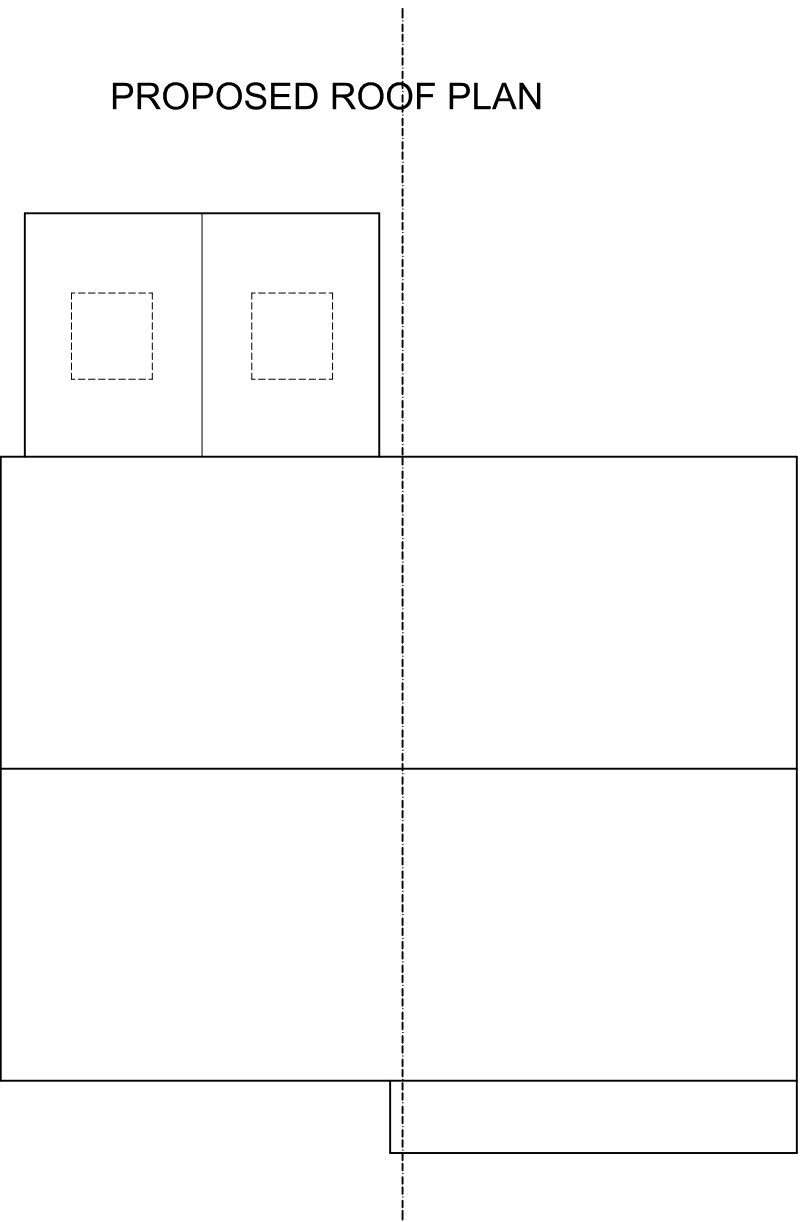


PROPOSED GROUND FLOOR PLAN

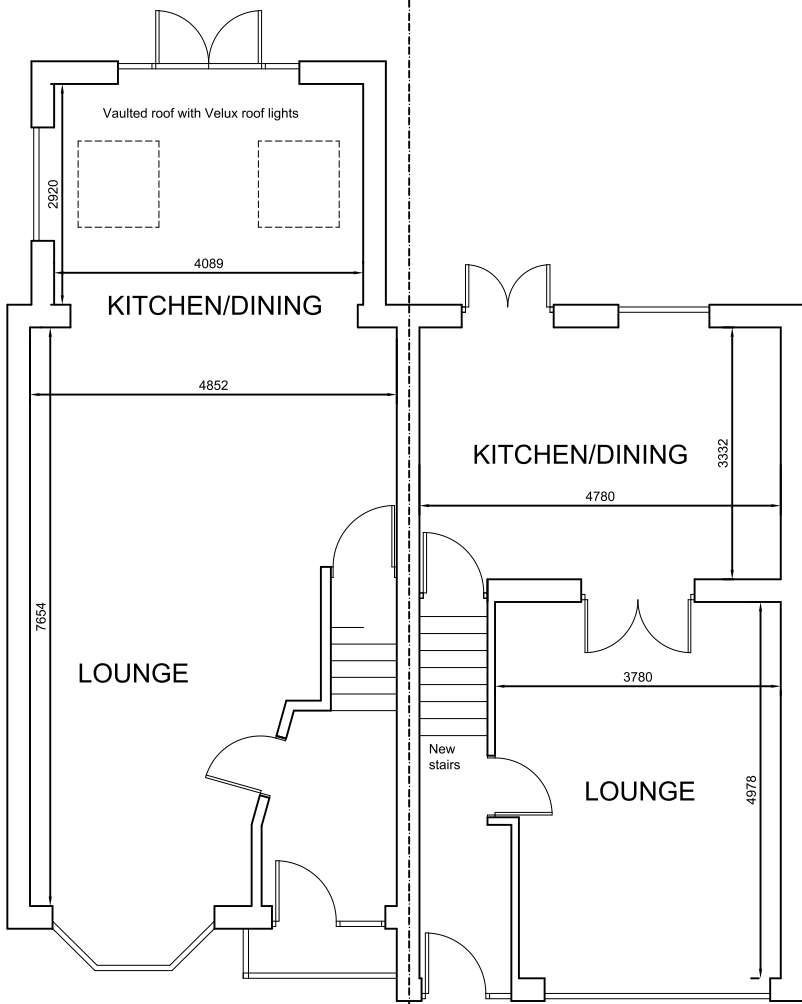

PROPOSED NORTH ELEVATION




PROPOSED FIRST FLOOR PLAN

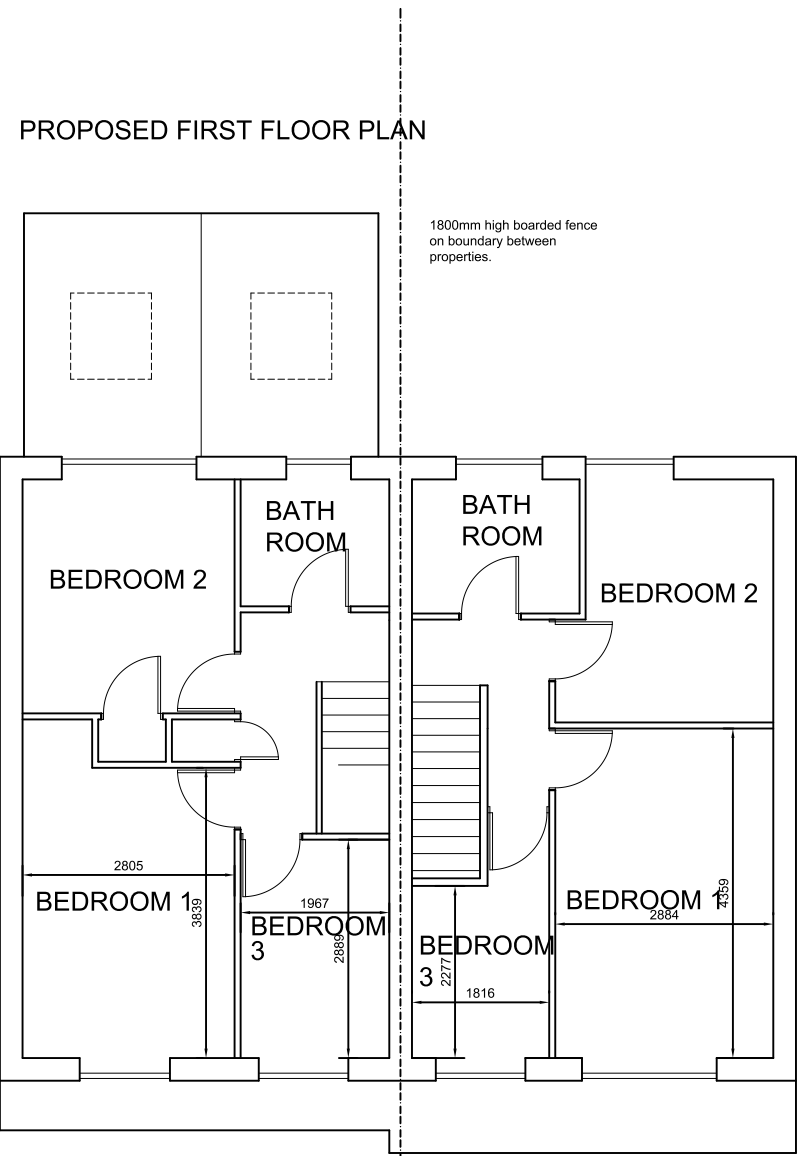


PROPOSED SOUTH ELEVATION



PROPOSED WEST ELEVATION

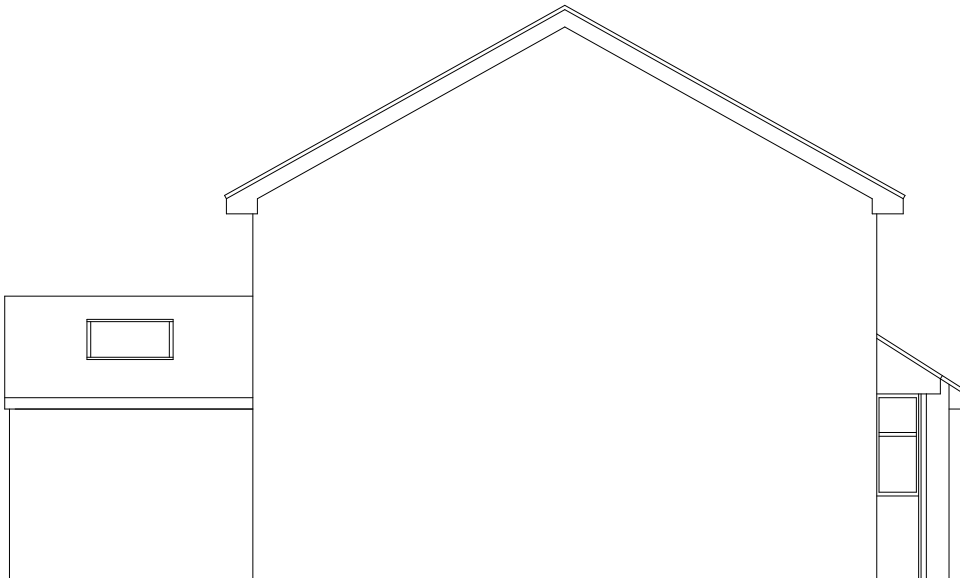

PROPOSED EAST ELEVATION

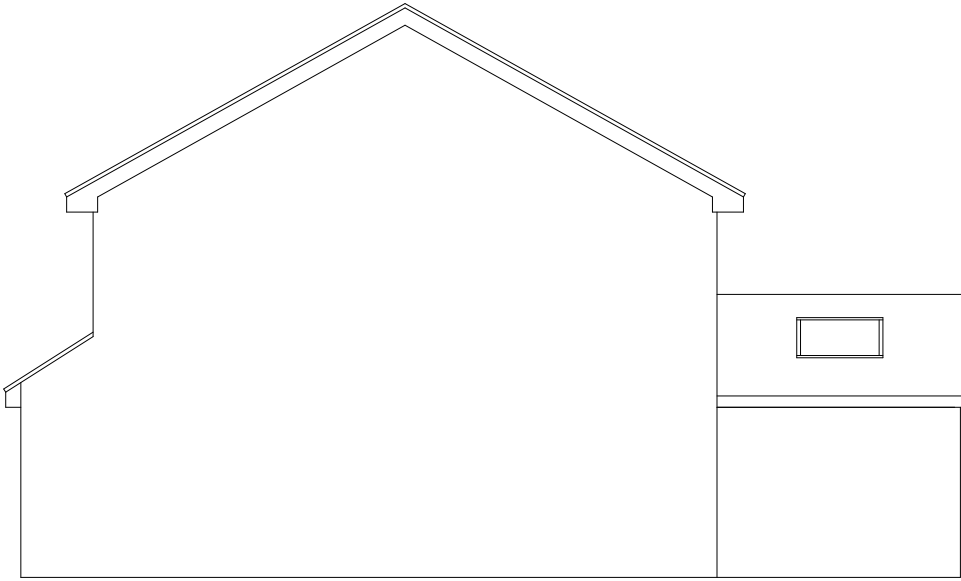

REVISIONS	
Notes	
1. These are computerised drawings for the purposes of obtaining planning & building regulations approvals & are based on certain overall measurements.	
2. Dimensions shown must not be relied upon and must be checked on site and verified prior to commencement of work.	
3. Where applicable this drawing is to be read in conjunction with other consultants' drawings & calculations.	
4. Do not scale from these drawings, except for planning purposes.	
5. Any Work undertaken prior to Planning and Building Regulations Approval is done so entirely at the Client/Contractors own risk.	
© 2018 - T. Murray	
TIM MURRAY CBuildE MCABE BUILDING CONSULTANT 6 Middleton Court, Elmer Road Middleton - on - Sea West Sussex, PO22 6EH Tel: 01243 583676	
PROJECT DETAIL 2 KESTREL WAY, LITTLEHAMPTON WEST SUSSEX BN17 7RD DIVISION OF HOUSE INTO TWO.	
FOR: JASON LOW	
DRAWING PLANNING DATE: SEPTEMBER 2018 DRAWN: T. Murray	SCALE 1/100 REVISION: