



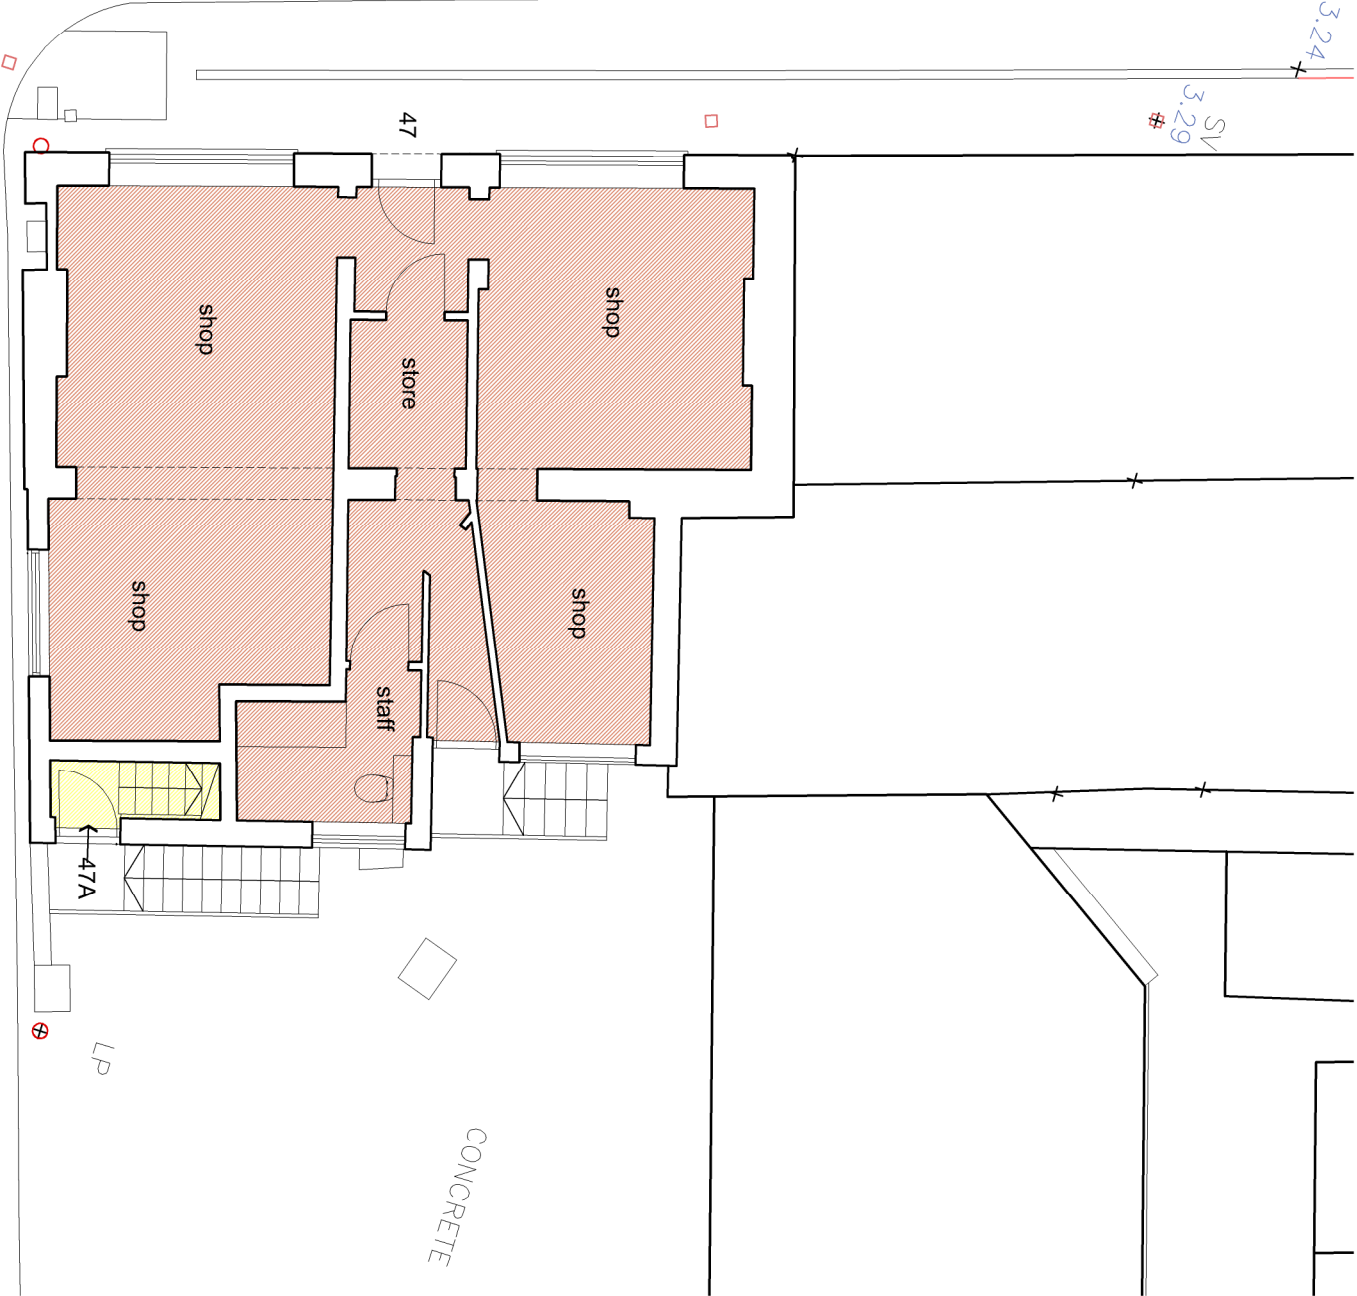

Existing ground floor plan Scale 1:100 @A3

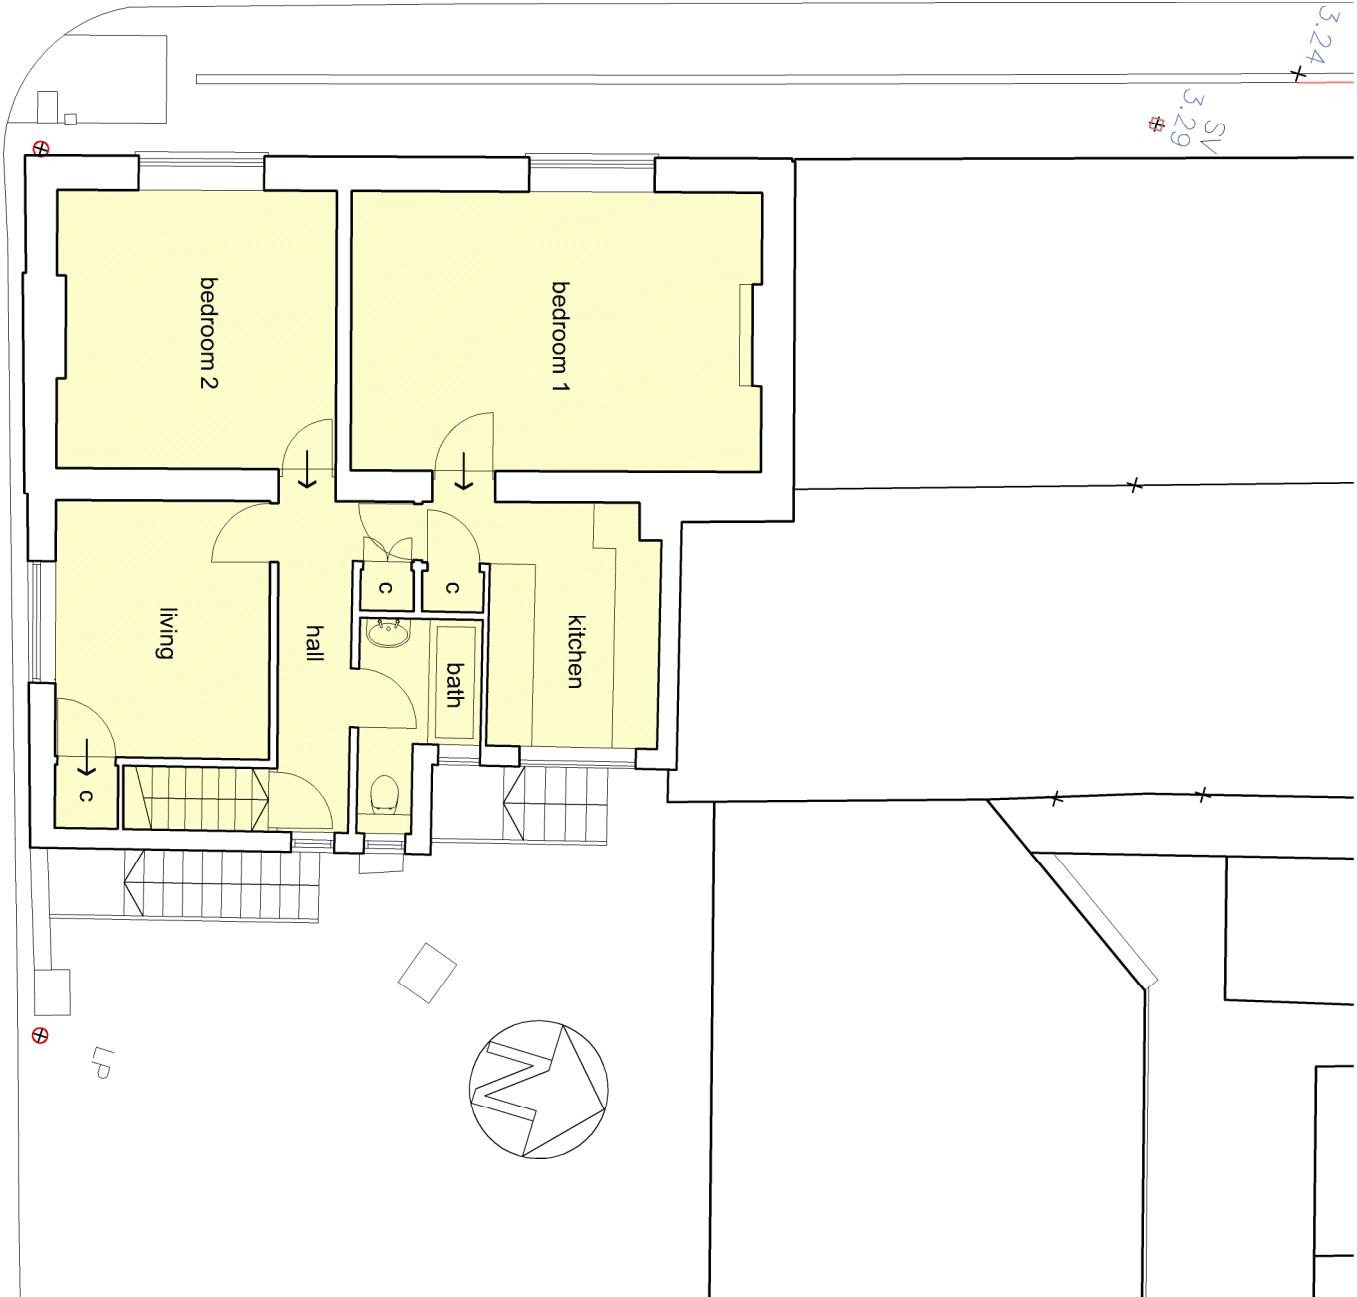

Existing first floor plan Scale 1:100 @A3

Planning issue

A 280417 Additional survey data added

rev.	date

These drawings should be approved by local Authority
No dimensions to be scaled from this drawing. All dimensions to be checked on site. This drawing is copyright and should not be reproduced without the permission of the Architects.

client Emsdale Residential Limited

project 46A - 47 Pier Road
Littlehampton, BN17 5LW

drawing Existing floor plans

scale 1:100@A3 date July 2016
drawn MOONCIE

19a Wilbury Avenue tel: 01273 203230
Hove, East Sussex fax: 01273 521067
BN3 6HS email: info@turnerassociates.co.uk



Turner Associates

Architects and Planning Consultants

TA 948 / 06

rev. A