


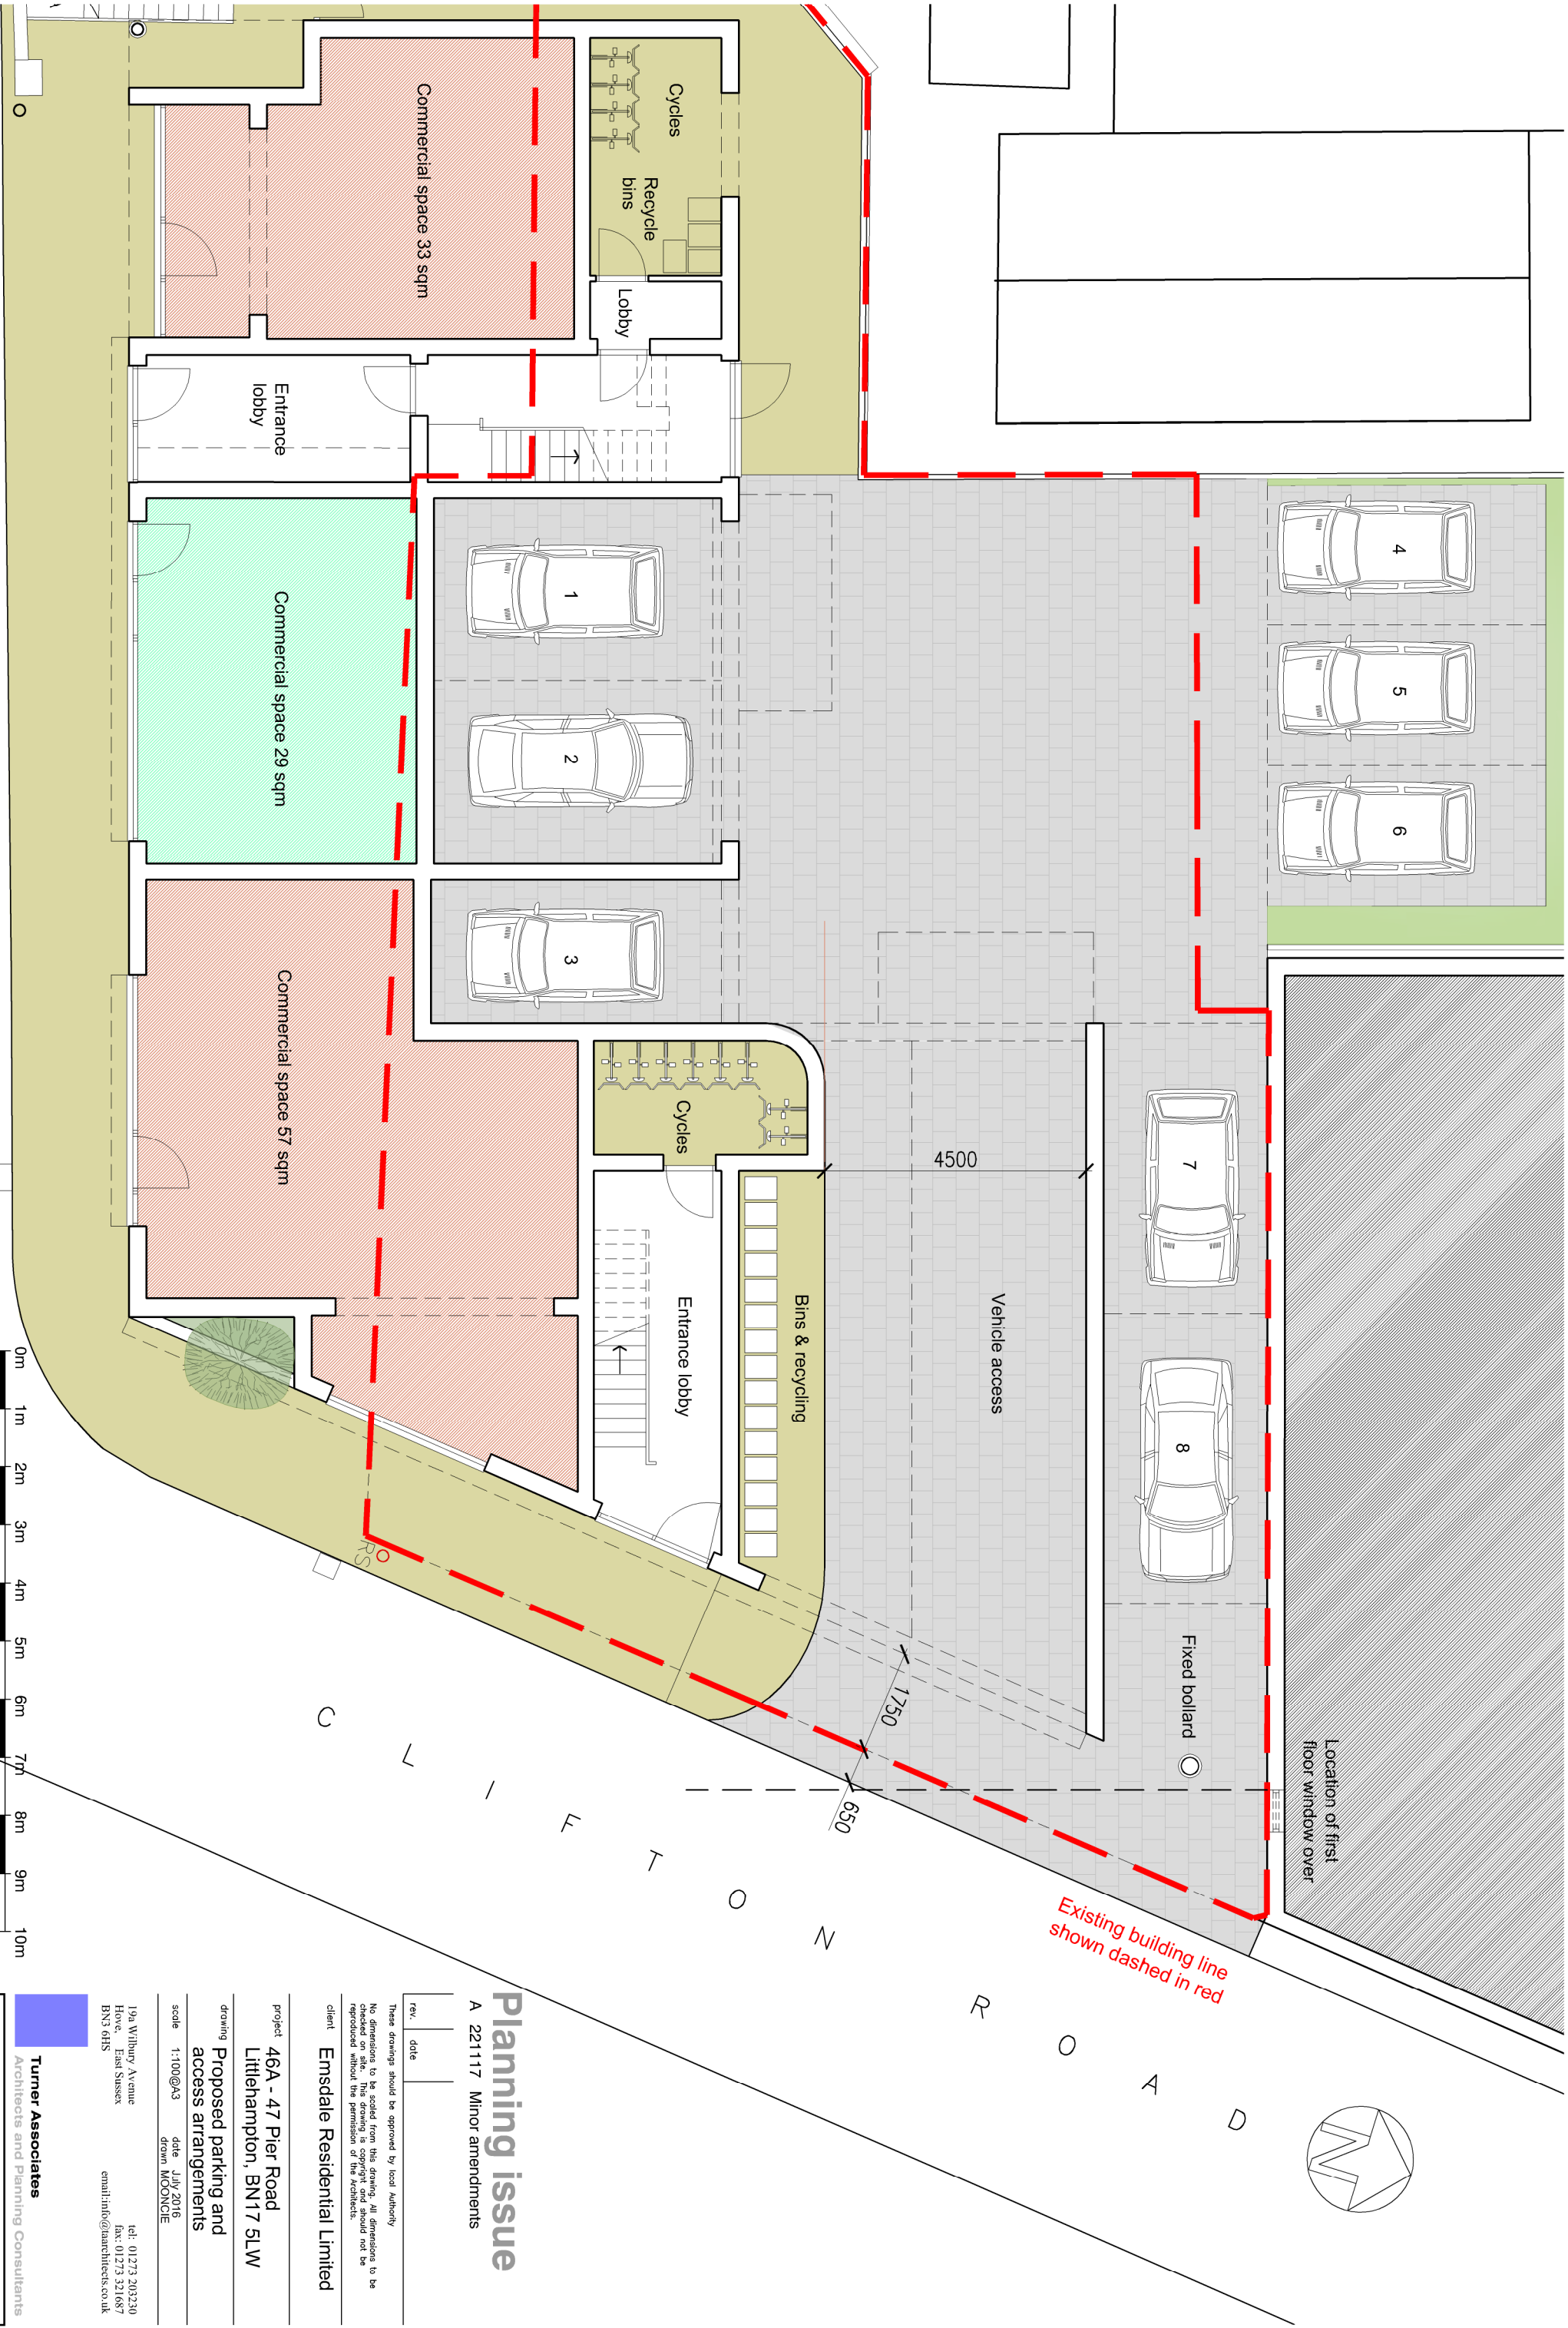

Planning issue

A 221117 Minor amendments

rev.	date

These drawings should be approved by local Authority
No dimensions to be scaled from this drawing. All dimensions to be
checked on site. This drawing is copyright and should not be
reproduced without the permission of the Architects.

client Emsdale Residential Limited

project 46A - 47 Pier Road
Littlehampton, BN17 5LW

drawing Proposed parking and
access arrangements

scale 1:100@A3 date July 2016
drawn MOONCIE

19a Wilbury Avenue
Hove, East Sussex
BN3 6HS
tel: 01273 203230
fax: 01273 321067
email: info@turnerassociates.co.uk

Turner Associates
Architects and Planning Consultants

TA 948 / 24 rev. A