



1/100 scale on A2 paper

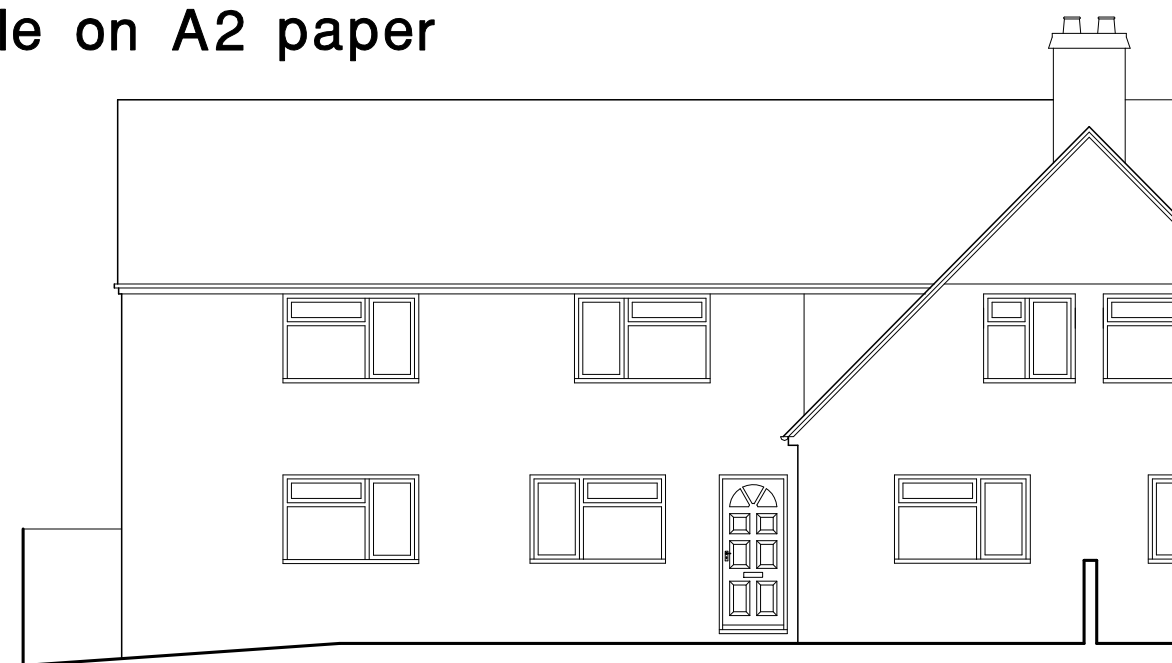


SOUTH (front) ELEVATION
as proposed




NORTH (rear) ELEVATION
as proposed

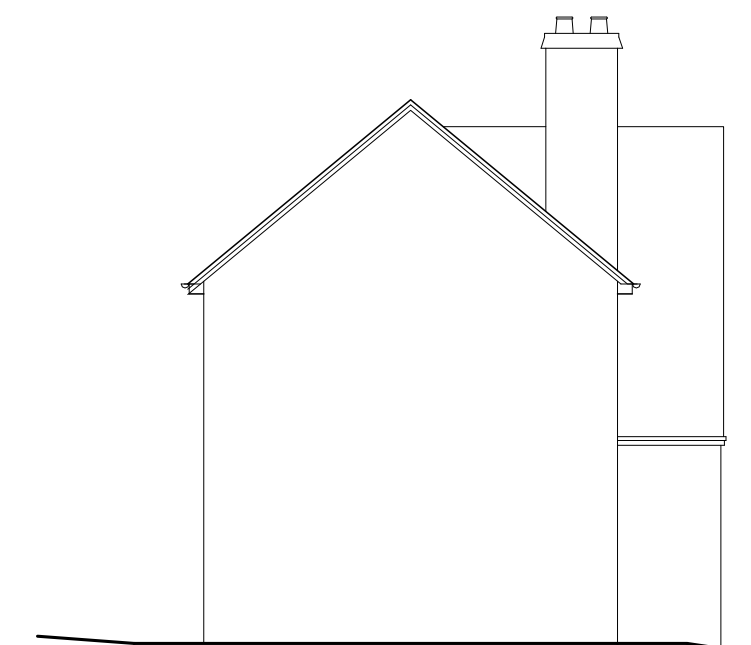


WEST (side) ELEVATION
as proposed

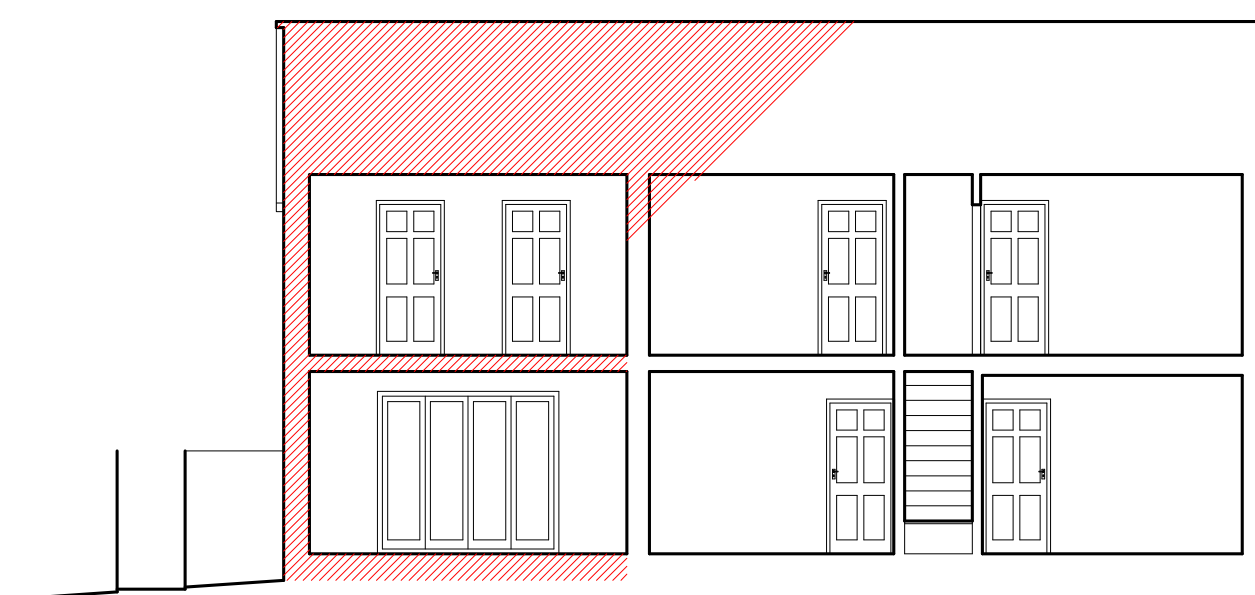


SECTION looking North
as proposed

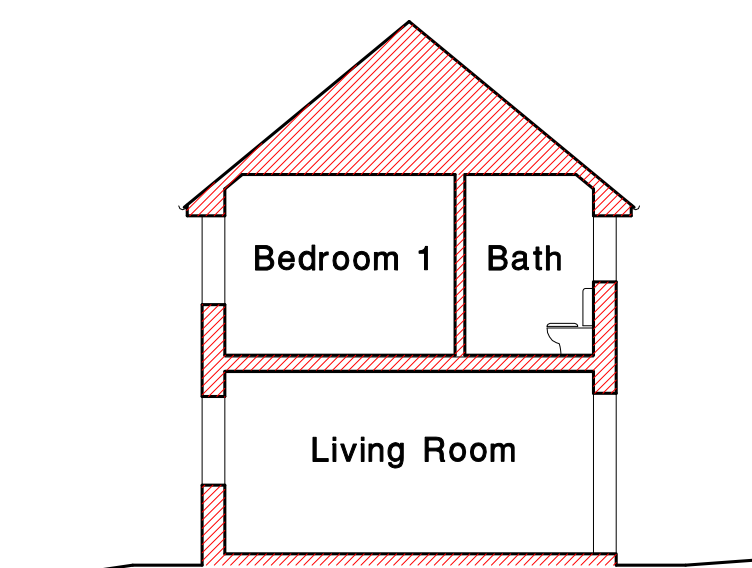


SECTION looking West
as proposed

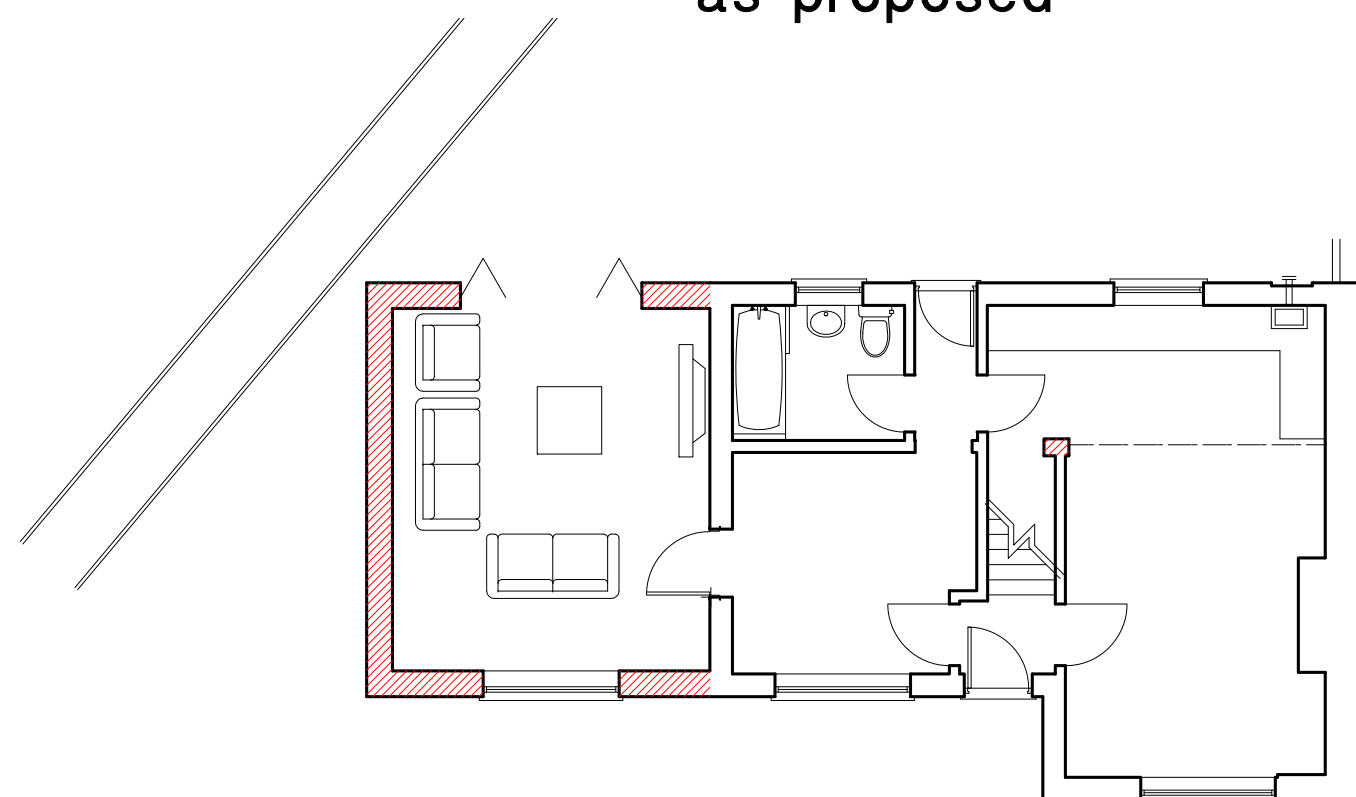

GROUND FLOOR PLAN
as proposed

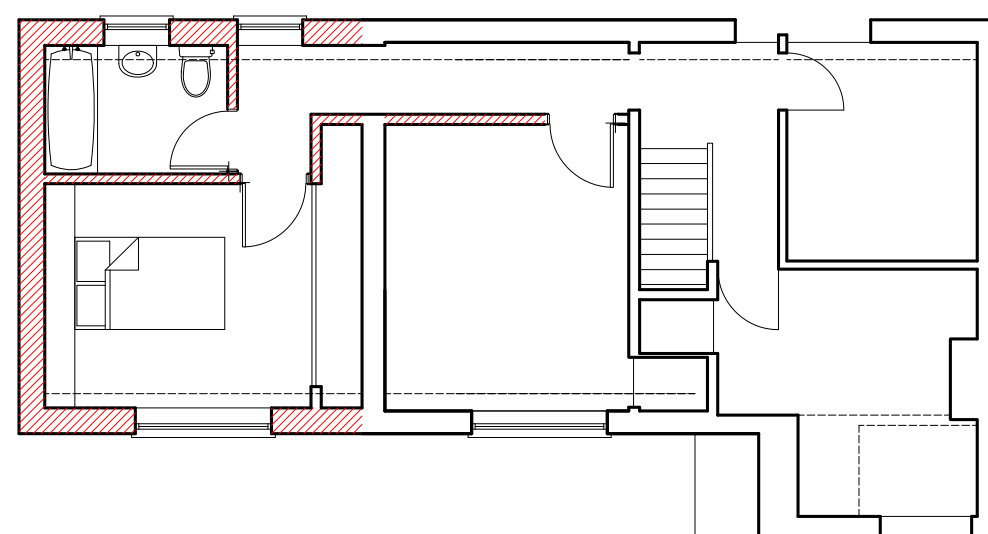

FIRST FLOOR PLAN
as proposed

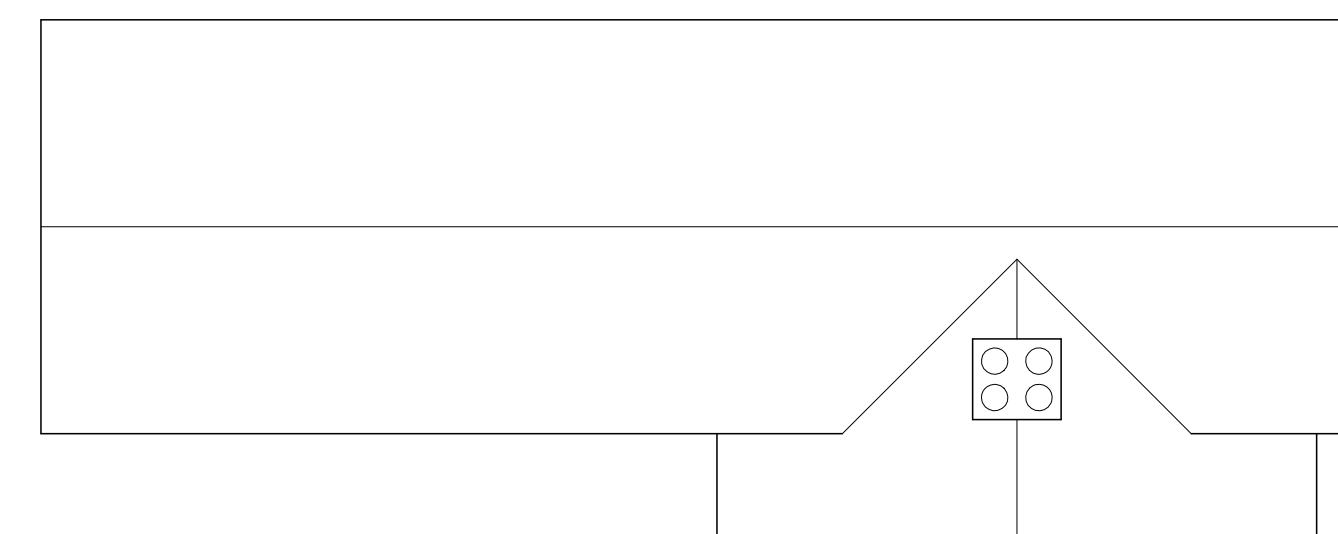

ROOF PLAN
as proposed

1 Southfields Road, Littlehampton - Proposed Side Extension
- Gable End as at opposite end of row