



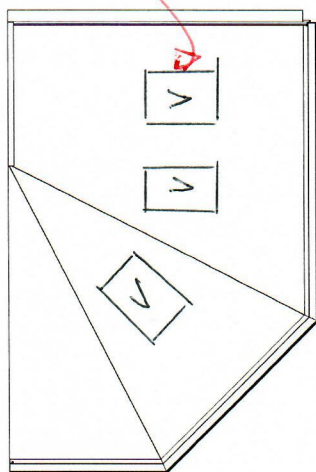


PLAN VIEW Scale 1:100

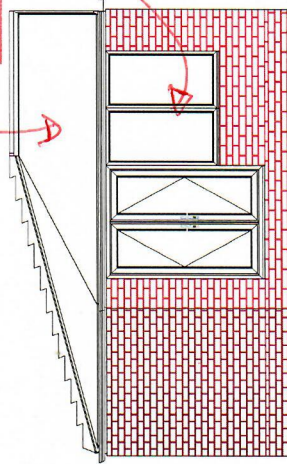


5.9m

FRONT ELEVATION Scale 1:100

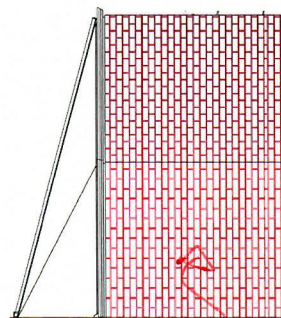

2.4m

LEFT VIEW Scale 1:100

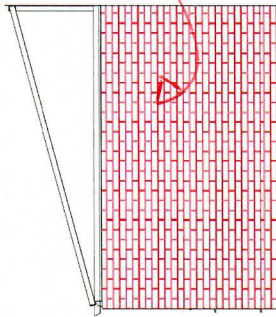

4m

RIGHT VIEW Scale 1:100

0 1 2 3 4m 1:100

Prepared for:

Date: 10 / 10 / 2018

Designers signature:

O/A width: 5900 mm O/A depth: 4000 mm

Roof pitch: 14.1° to 15.0°

Internal volume: 54.715 cu.m

Dwarf wall ht: 600 mm

Floor area: 18.833 sq.m