



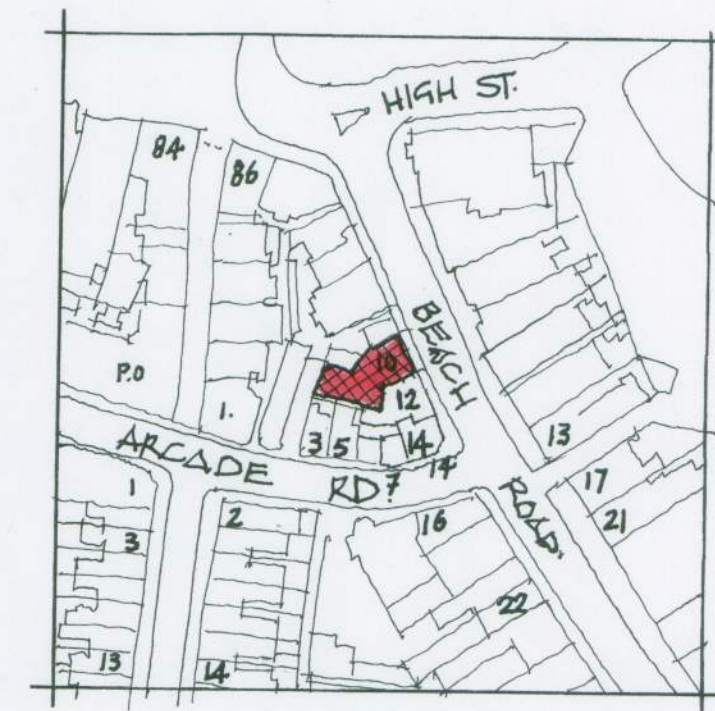

1:1250 SITE LOCATION PLAN

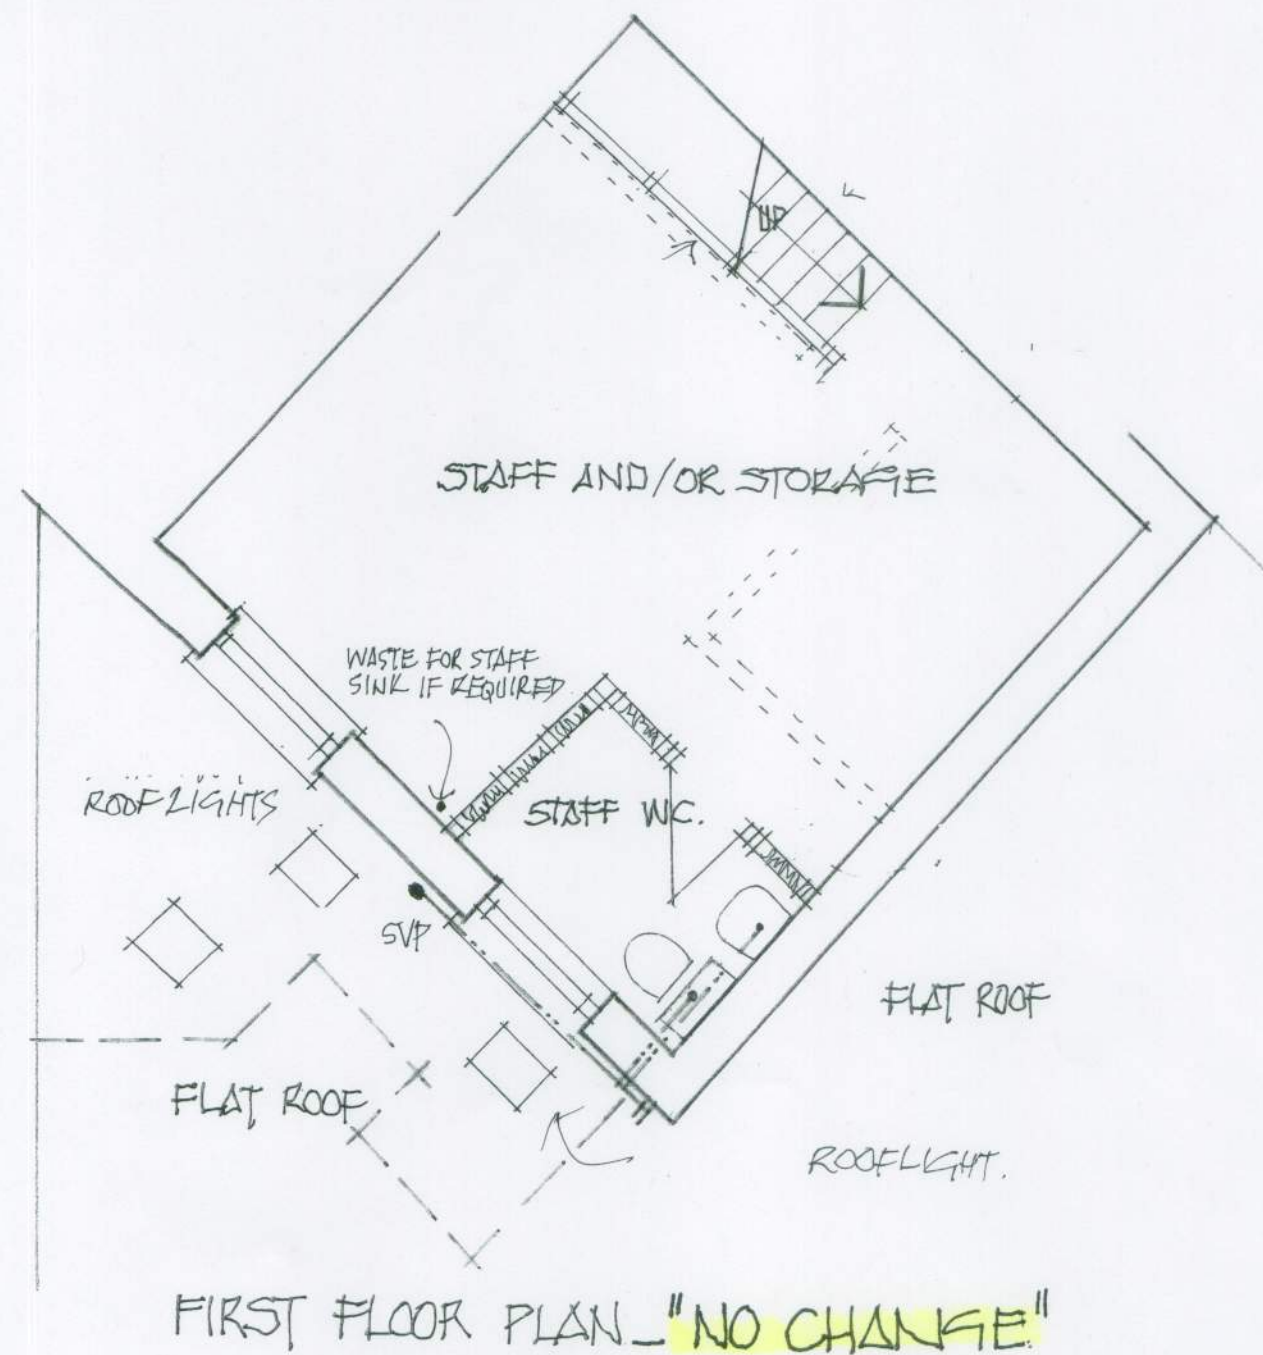

1:500 BLOCK PLAN

FIRST FLOOR PLAN AS EXISTING.
 10. BEACH ROAD, LITTLEHAMPTON, SUSSEX.
 GRAHAM NICOLLS, BUILDING DESIGN + TECHNOLOGY. TEL/07990 522709

REV/A' 09.07.2012 / NOTES ADDED + CHANGED

SCALE / 1:50
 DATE / 18.06.2012
 DWG. NO / 040612 / TP.01 'A'