

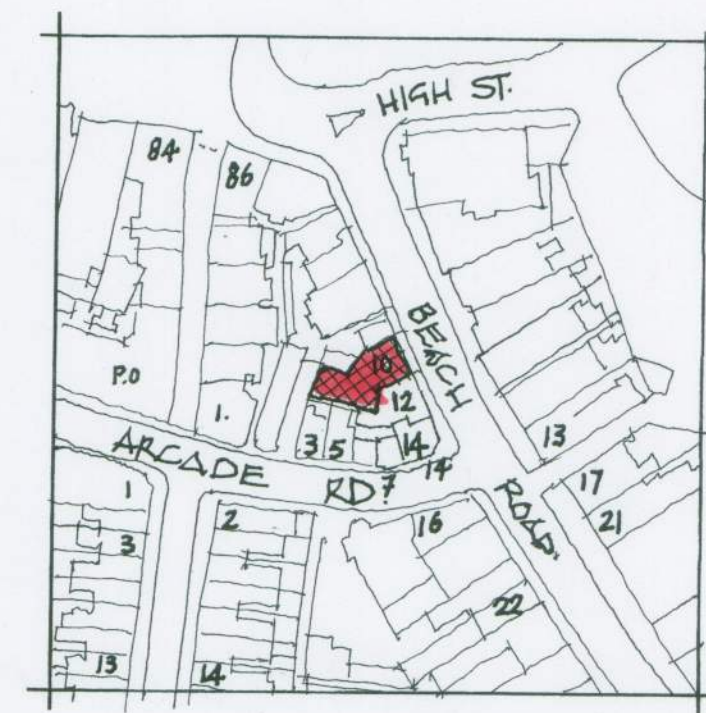


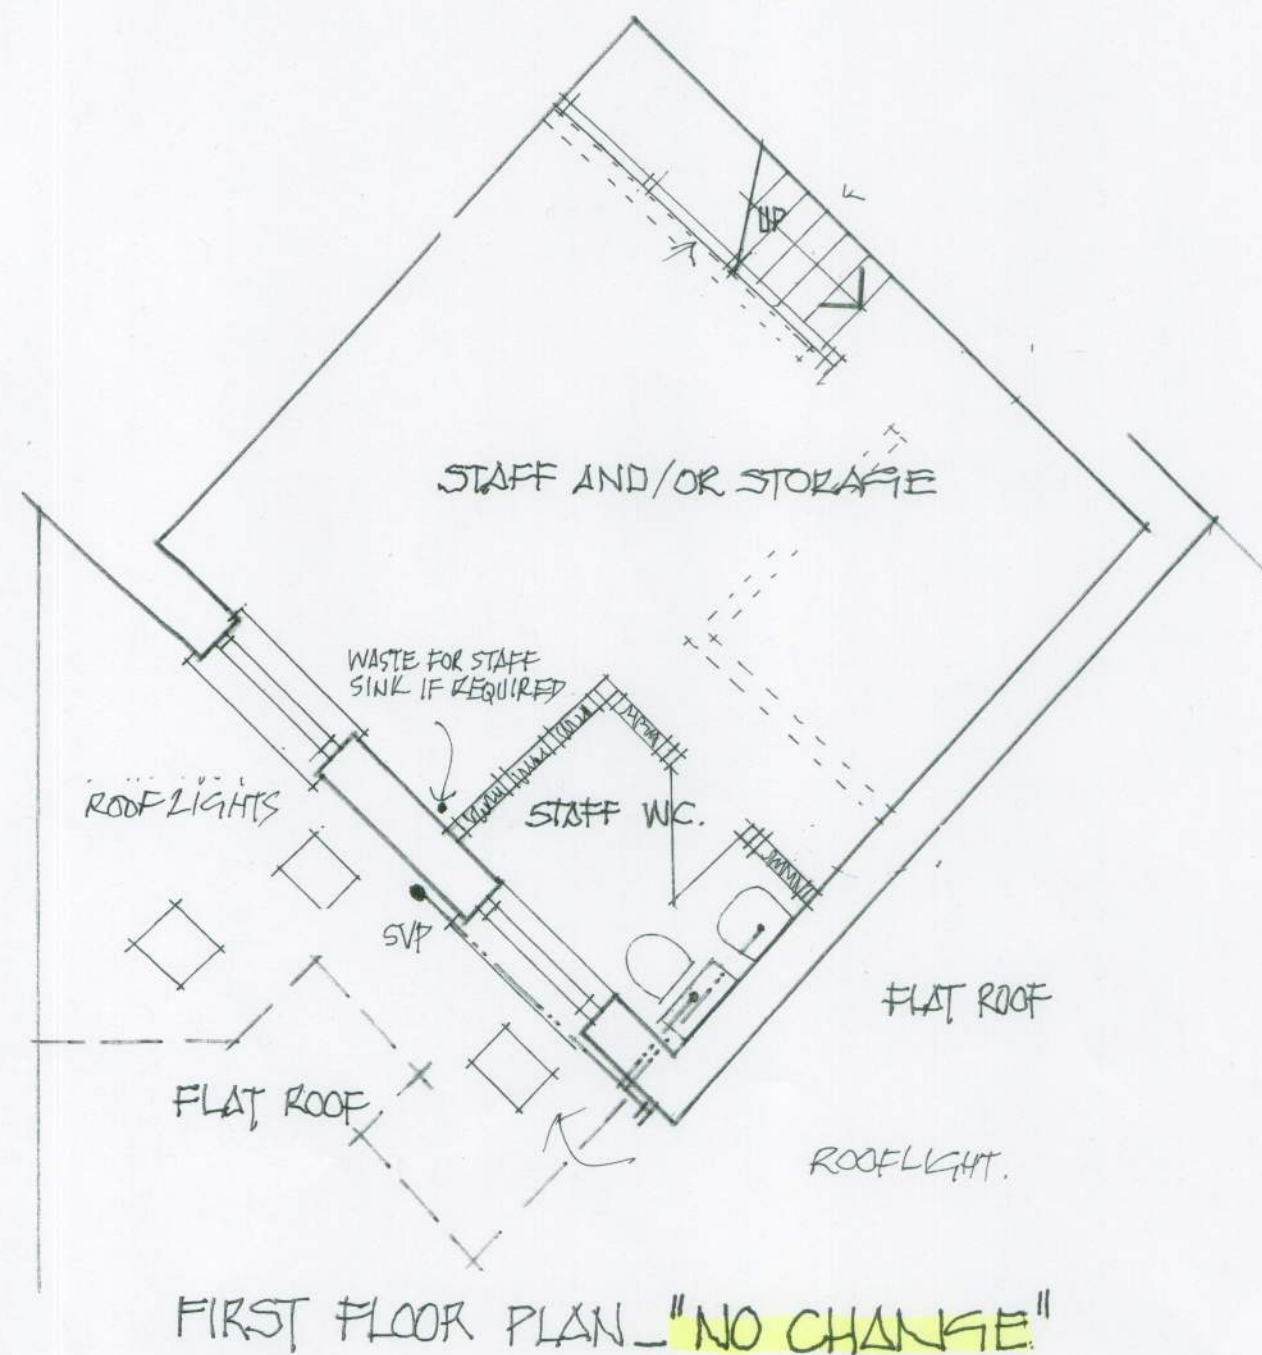

1:1250 SITE LOCATION PLAN

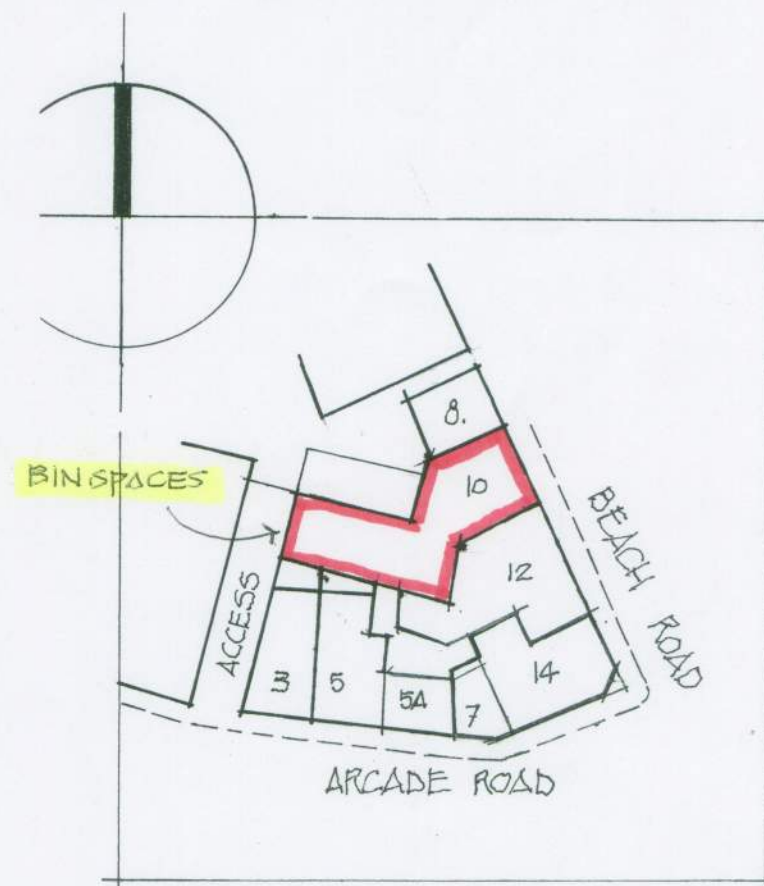

1:500 BLOCK PLAN

REV'D 09.07.2012 / NOTES ADDED + CHANGED

FIRST FLOOR PLAN AS EXISTING.
 10, BEACH ROAD, LITTLEHAMPTON, SUSSEX.
 GRAHAM NICOLLS. BUILDING DESIGN + TECHNOLOGY. TEL/07990 522709

SCALE / 1:50
 DATE / 18.06.2012
 DWG. NO / 040612/TP.01.'A'