



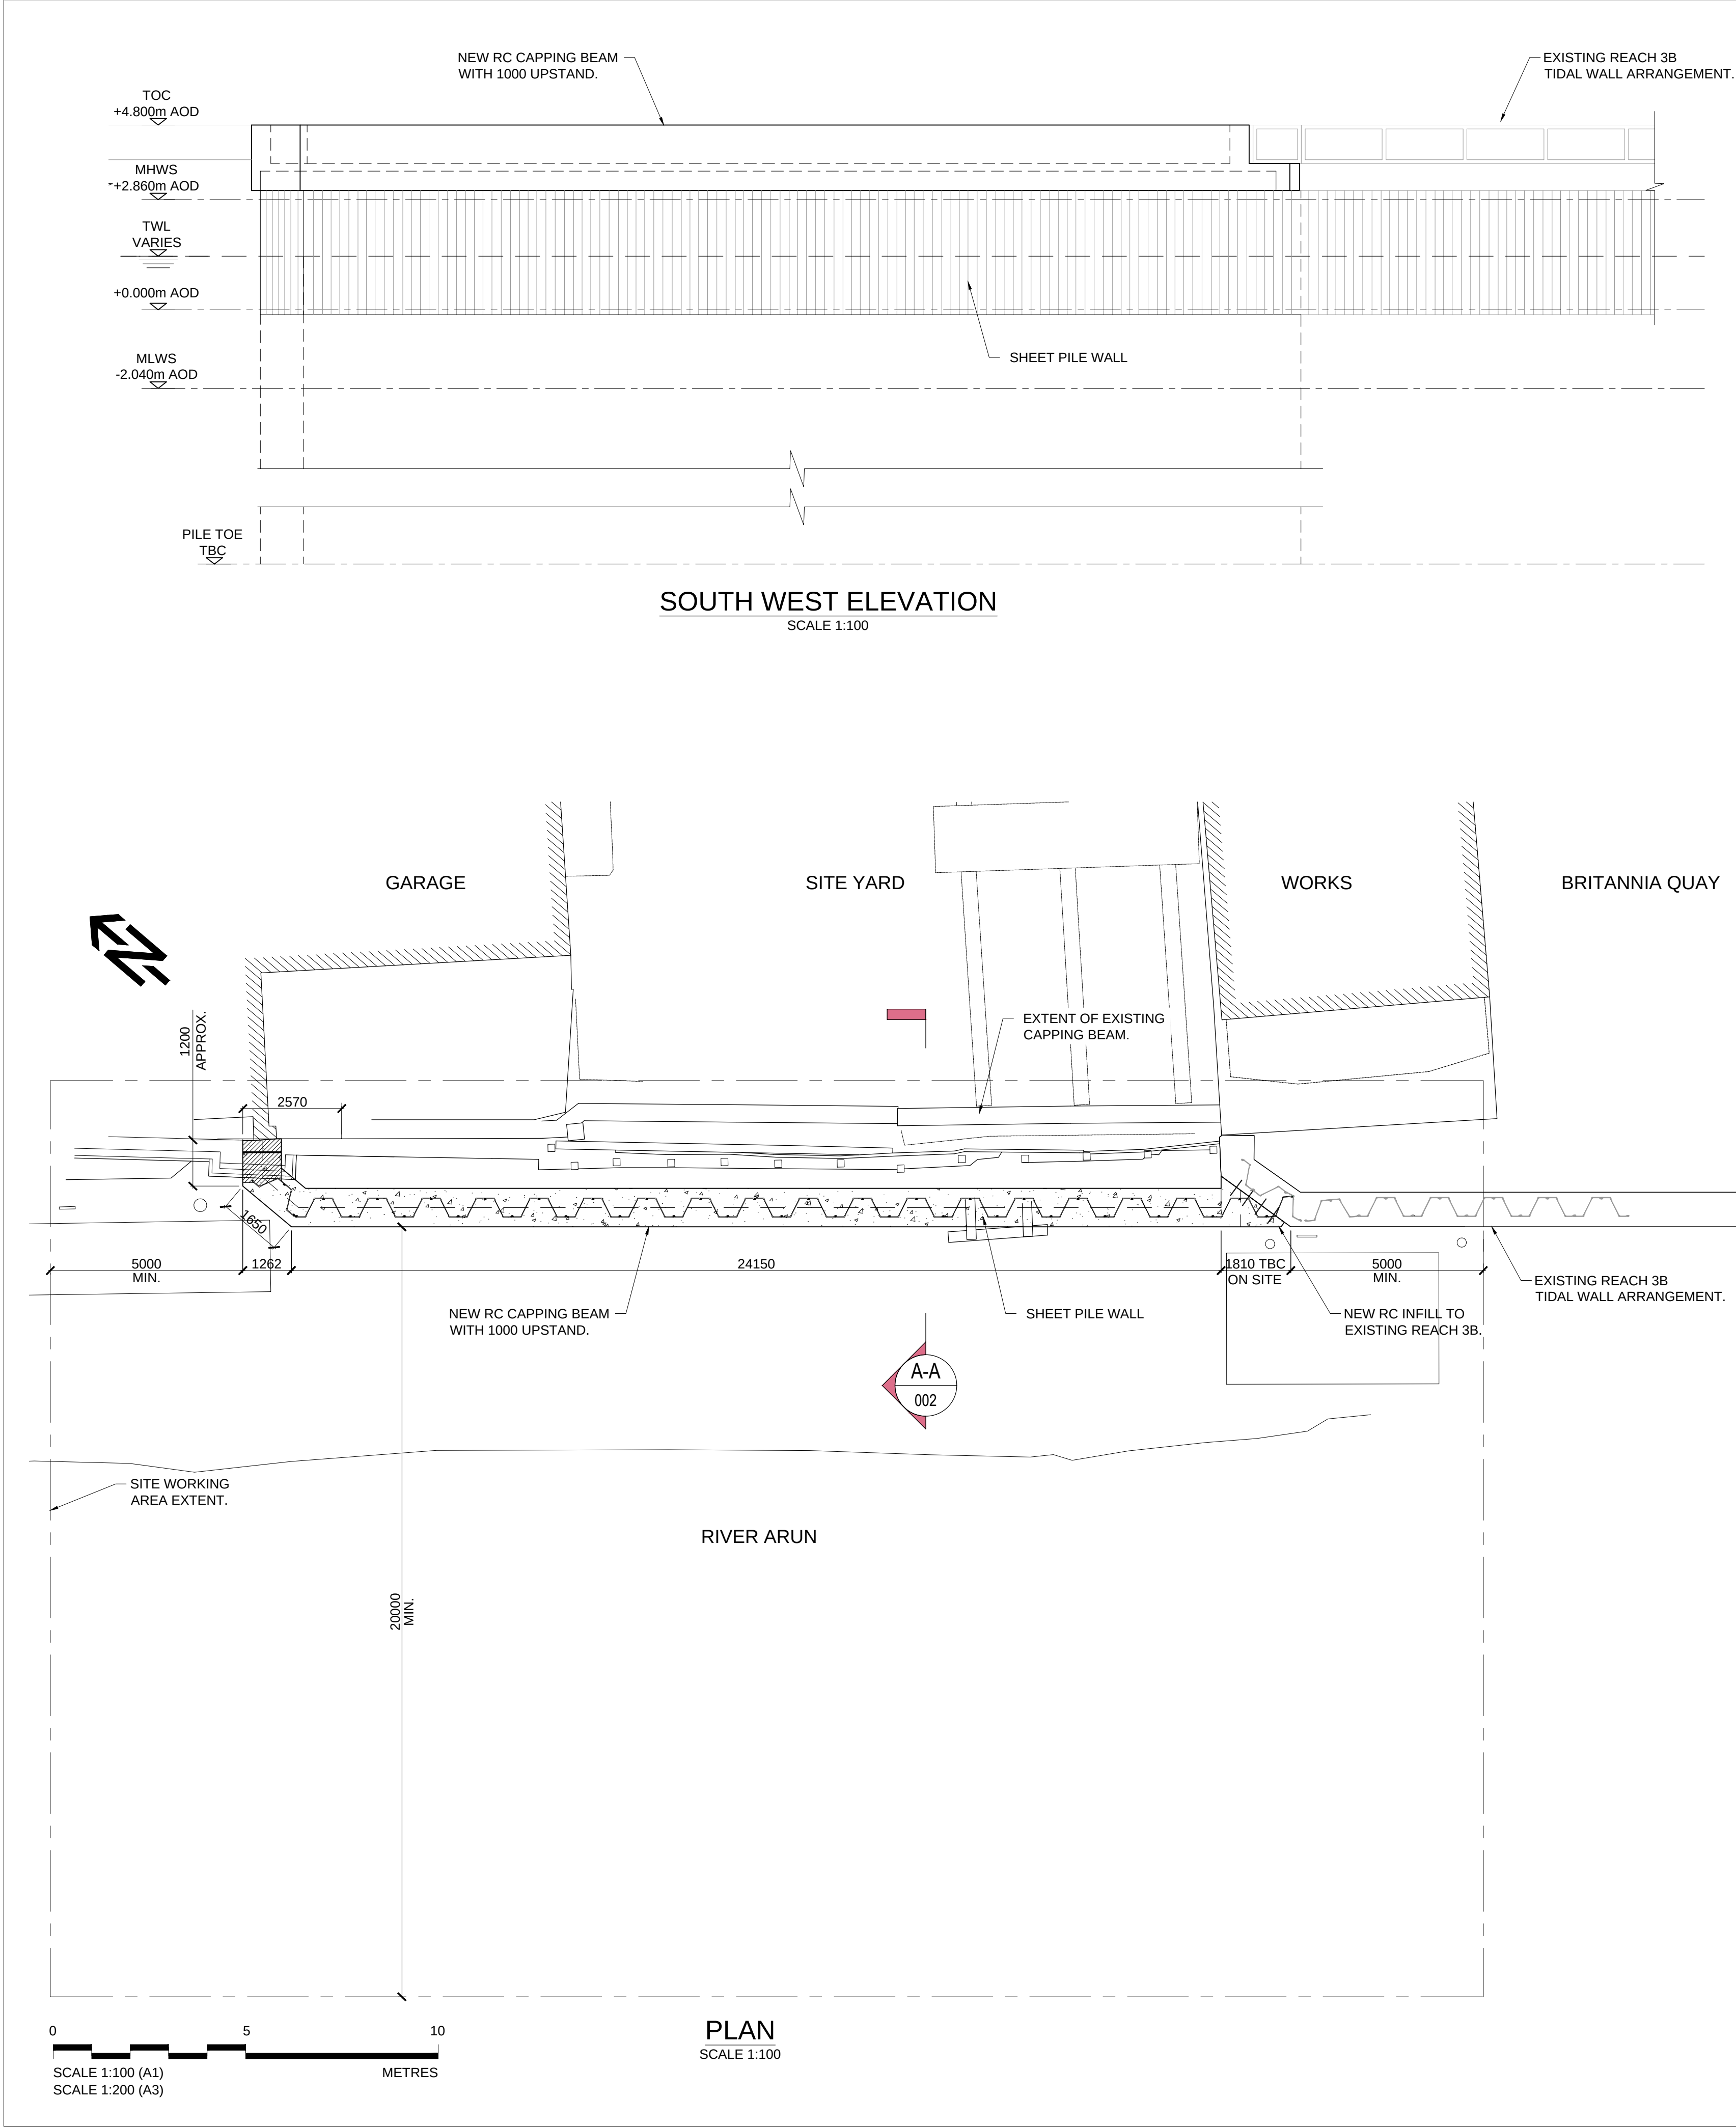


NOTE:
FOR PILE AND CAPPING BEAM
DETAILS REFER TO DRAWINGS
66-000009-K-006, 66-000009-K-007.

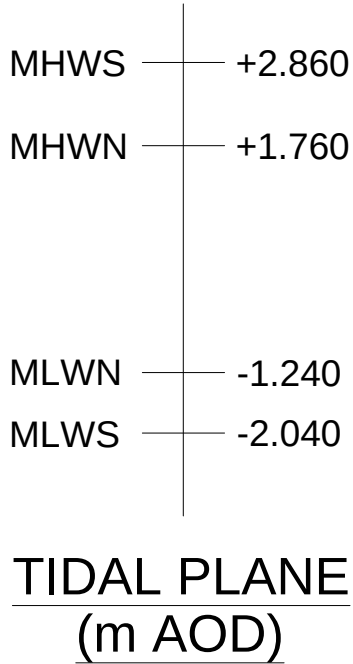

RIVERWARD

LANDWARD

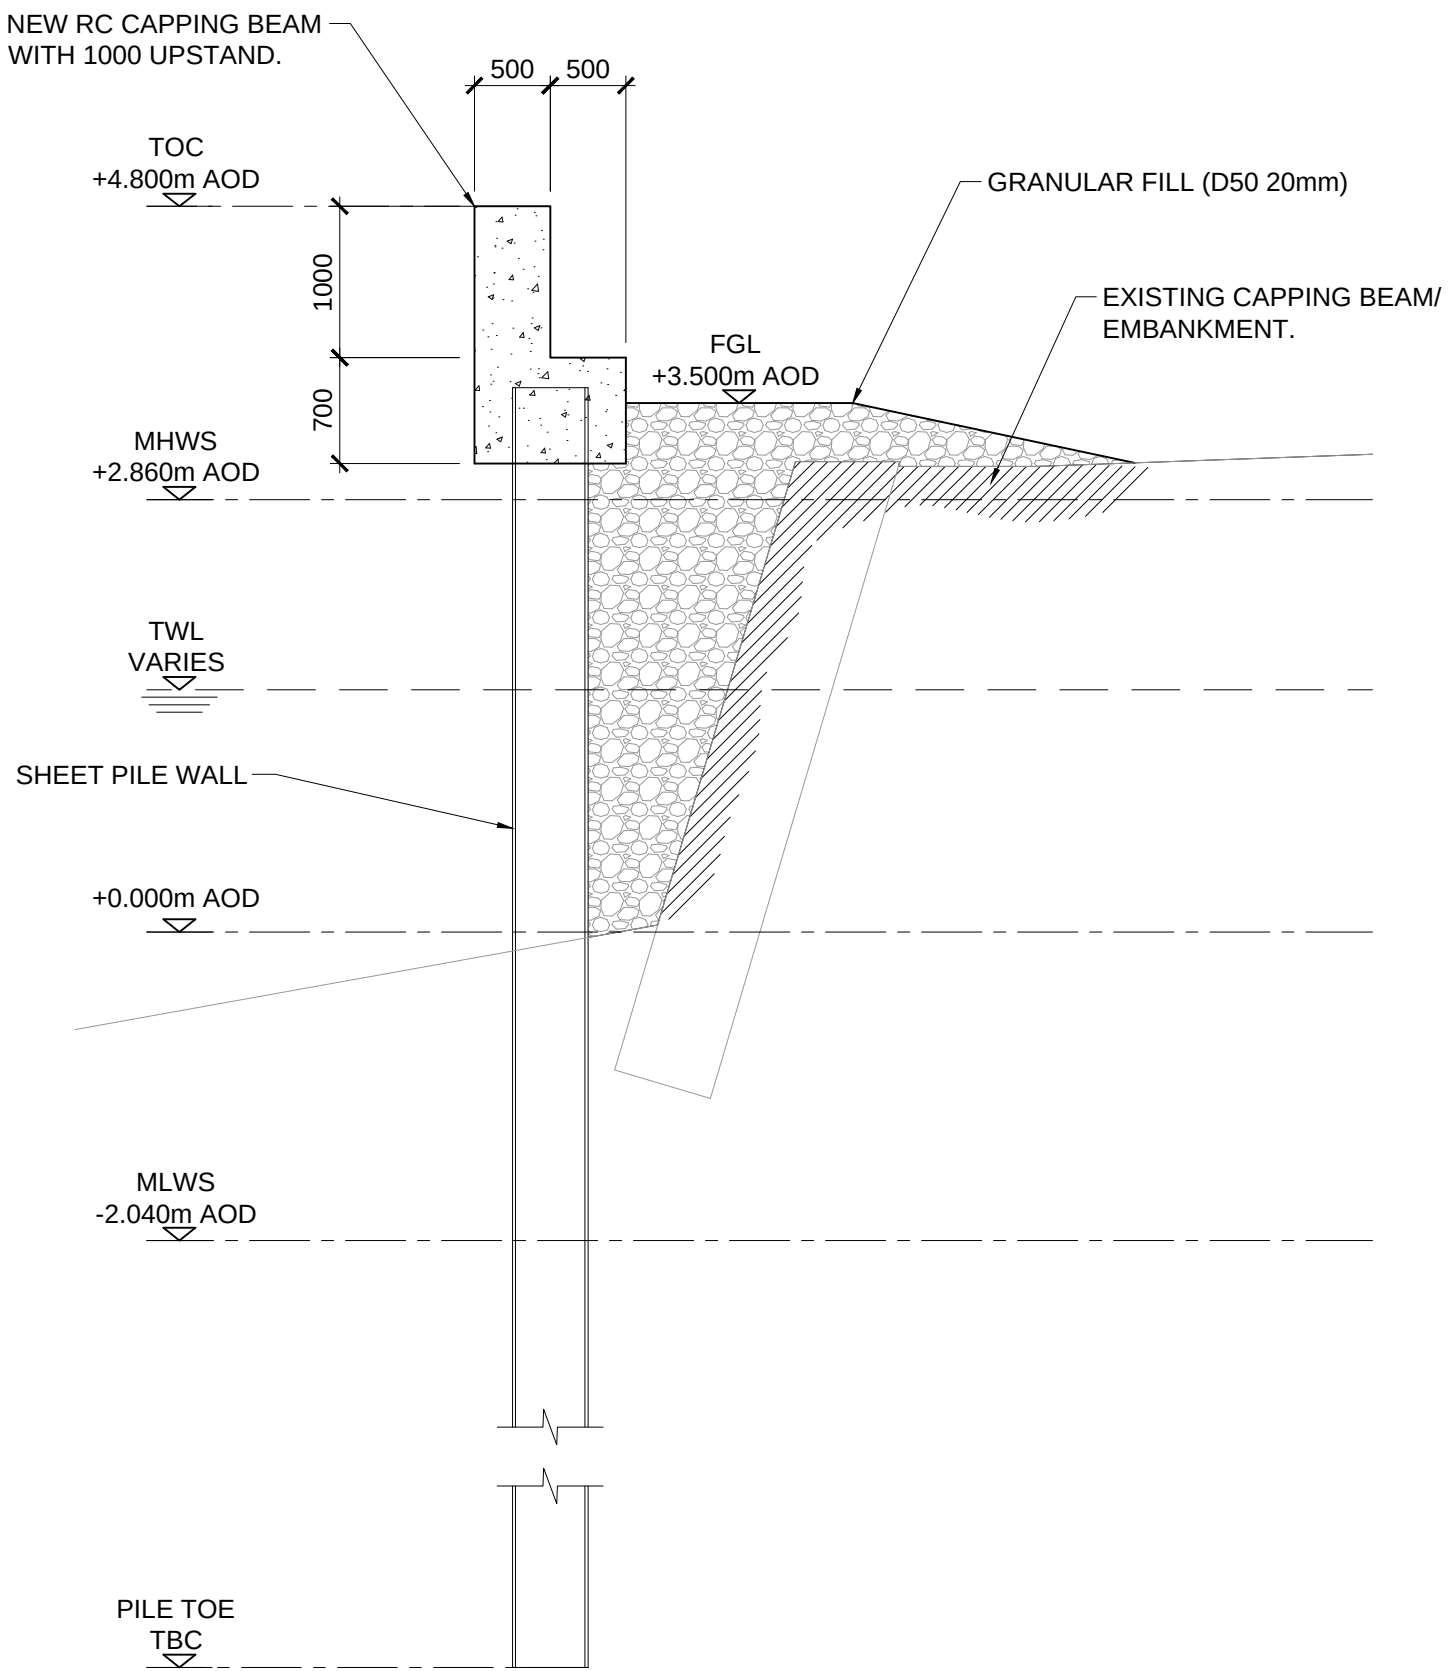

NOTES

- GENERAL:
- DO NOT SCALE FROM THIS DRAWING.
 - ALL DIMENSIONS ARE IN MILLIMETRES (mm) & ALL LEVELS ARE IN METRES (m) AOD, UNLESS STATED OTHERWISE.
 - ALL DIMENSIONS & LEVELS TO BE CHECKED ON SITE AND ANY DISCREPANCIES SHOULD BE REPORTED TO GHD.
 - THIS DOCUMENT IS TO BE READ IN CONJUNCTION WITH ALL RELEVANT PROJECT STANDARDS AND SPECIFICATIONS.

SAFETY, HEALTH & ENVIRONMENTAL (SHE) INFORMATION	
IN ADDITION TO THE HAZARDS/RISKS NORMALLY ASSOCIATED WITH CONSTRUCTION WORK OR RELATED WORKS.	
- WORKING ON OR NEAR WATER - ALL OPERATIVES TO WEAR LIFEJACKETS AT ALL TIMES WHEN AFLOAT OR IN THE VICINITY OF THE RIVER. - FLOODING AND EXCESSIVE FLOWS - SITE SUPERVISORS TO MONITOR WEATHER AND RIVER FLOWS AND ENSURE THAT NO OPERATIVES ARE PUT AT RISK BY BEING ASKED TO WORK ADJACENT TO FAST FLOWING WATER UNLESS MEASURES ARE PUT IN PLACE TO ENSURE THEIR SAFETY. - ENVIRONMENTAL RISK - SPILL KIT TO BE AVAILABLE ON DECK THROUGHOUT THE WORKS. ALL FUELS AND OILS TO BE IN BUNDED CONTAINERS. RE-FUELING TO ONLY TAKE PLACE FROM PUMPED SUPPLIES WITH 'DEAD MANS' TRIGGERS ON THE SUPPLY NOZZLES.	
IT IS ASSUMED THAT ALL WORKS WILL BE CARRIED OUT BY A COMPETENT CONTRACTOR AND TO AN APPROPRIATE AND SITE SPECIFIC METHOD STATEMENT.	

P1	ISSUED FOR REVIEW	CC	ME	GB	09.10.17
A	ISSUED FOR COMMENTS	CC	ME	GB	01.08.17
No.	Revision	Drawn	Job Manager	Project Director	Date

Drawing Revisions
Note: * indicates signatures on original issue of drawing or last revision of drawing
Gutteridge Haskins & Davey Limited
Conditions of Use: This document may only be used by GHD's client (and any other person who GHD has agreed can use this document) for the purpose for which it was prepared and must not be used by any other person or for any other purpose.

The Studio, 51 Brookfield Road,
Cheadle, SK8 1ES, United Kingdom
T 44 (0)161 491 4600
E UKmail@ghd.com W www.ghd.com

GHD is a trading name of the GHD Livign group of companies. The GHD Livign group companies are part of global engineering consultancy GHD and include: Brierley Stevens, Colson Partnership Limited (number 0256136), George Hutchison Associates Limited (number 02174512), GHD Livign Limited (number 05661740) Livingston, Gurn Projects Limited (number 02393356) Registered offices at Livingston House, Toron Road, Frodsham Warr 60N, UK.

Client **JT MACKLEY & CO LTD**

Project **LITTLEHAMPTON FLOOD DEFENCE**

Title **EAST BANK REACH 4 PLANS AND ELEVATIONS AS PROPOSED**

Scale	NTS	DO NOT SCALE
Drawn	CC	Designer DS
Drafting Check	AS	Design Check ME

Approved (Project Director) GB
Date 09.10.17
This Drawing must not be used for Construction unless signed as Approved

Drawing No.	Original Size
	A1
Rev.	P1

66-000009-K-005

FOR REVIEW