

GENERAL:

1. DO NOT SCALE FROM THIS DRAWING.
2. ALL DIMENSIONS ARE IN MILLIMETRES (mm) & ALL LEVELS ARE IN METRES (m) AOD, UNLESS STATED OTHERWISE.
3. ALL DIMENSIONS & LEVELS TO BE CHECKED ON SITE AND ANY DISCREPANCIES SHOULD BE REPORTED TO GHD.
4. THIS DOCUMENT IS TO BE READ IN CONJUNCTION WITH ALL RELEVANT PROJECT STANDARDS AND SPECIFICATIONS.
5. NOMINAL PILE LENGTH TO BE PROVIDED IS 13.3m (INCLUDES 500mm ALLOWANCE FOR OVER DRIVE DUE TO VARIABLE GROUND CONDITIONS).

SAFETY, HEALTH & ENVIRONMENTAL (SHE) INFORMATION

IN ADDITION TO THE HAZARDS/RISKS NORMALLY ASSOCIATED WITH THE TYPES OF WORK DETAILED ON THIS DRAWING, NOTE THE FOLLOWING:

CONSTRUCTION

1. EXISTING TIDAL WALL UNSTABLE.
2. EXISTING CONCRETE CAPPING BEAM HAS HISTORY OF INSTABILITY.
3. HIGH TIDAL FLOW WATER BEING WORKING OVER WATER FROM MARINE PLANT/BARGE.
5. CUTTING OFF PILE TOPS.
6. EXISTING SERVICES.
7. REMOVAL OF EXISTING PONTOONS DUE TO EXISTING CONFINION.
8. MOVEMENT OF CARGO VESSELS IN RIVER.
9. HAZARD TO THE RESIDENTS DUE TO THE PROXIMITY OF THE WORKS TO RESIDENTIAL PROPERTIES.
10. WORKS ARE WITHIN THE RIVER ROAD CONSERVATION AREA.
11. POLLUTION OF WATER COURSE FROM WORKS.

MAINTENANCE/CLEANING


1. NO SIGNIFICANT RISK

DECOMMISONING/DEMOLITION

1. NO SIGNIFICANT RISK

Note: * indicates signatures on original issue of drawing or last revision of drawing

Conditions of Use. This document may only be used by GHD's client (and any other person who GHD has agreed can use this document) for the purpose for which it was prepared and must not be used by any other person or for any other purpose.

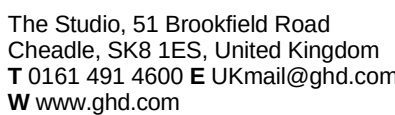

GHD is a trading name of the GHD Livignon group of companies. The GHD Livignon group companies are part of global engineering consultancy GHD and include: Birkett Stevens Colman Partnership Limited (number 02585136), George Hutchison Associates Limited (number 02174512), GHD Livignon Limited (number 05661240) Livingston Gurn Projects Limited (number 02392356) Registered offices at Livingston House, Tarvin Road, Frodsham WA6 6JW, UK

Client **JT MACKLEY & CO LTD**

Project **LITTLEHAMPTON**

FLOOD DEFENCE

Title **EAST BANK REACH 4
PILING GENERAL
ARRANGEMENT**

Scale	As indicated	DO NOT SCALE
-------	--------------	---------------------

Drawn	CC	Designer	DS
-------	----	----------	----

Drafting Check	AS	Design Check	ME
-------------------	----	-----------------	----

Approved (Project Director) GB

This Drawing must not be used for Construction unless signed as Approved

Drawing No:

Original Size

A1

Rev. **P3**