



THIRD ANGLE PROJECTION 

1389

SHEET 9 OF 11

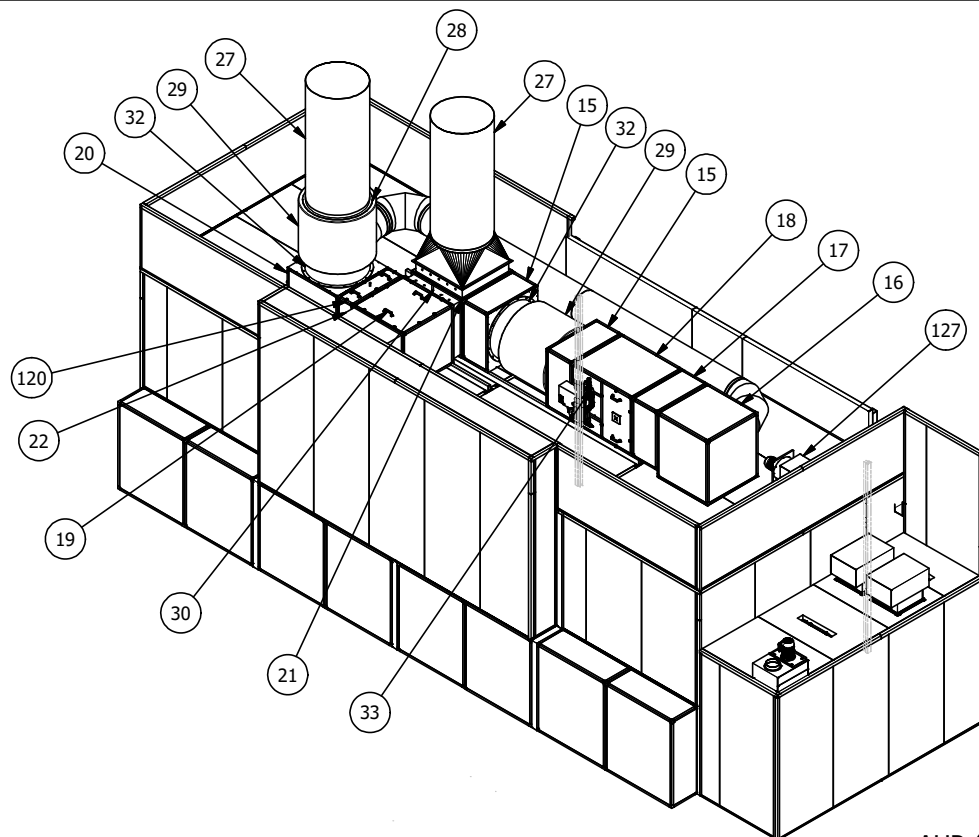

AHP (1 : 75)

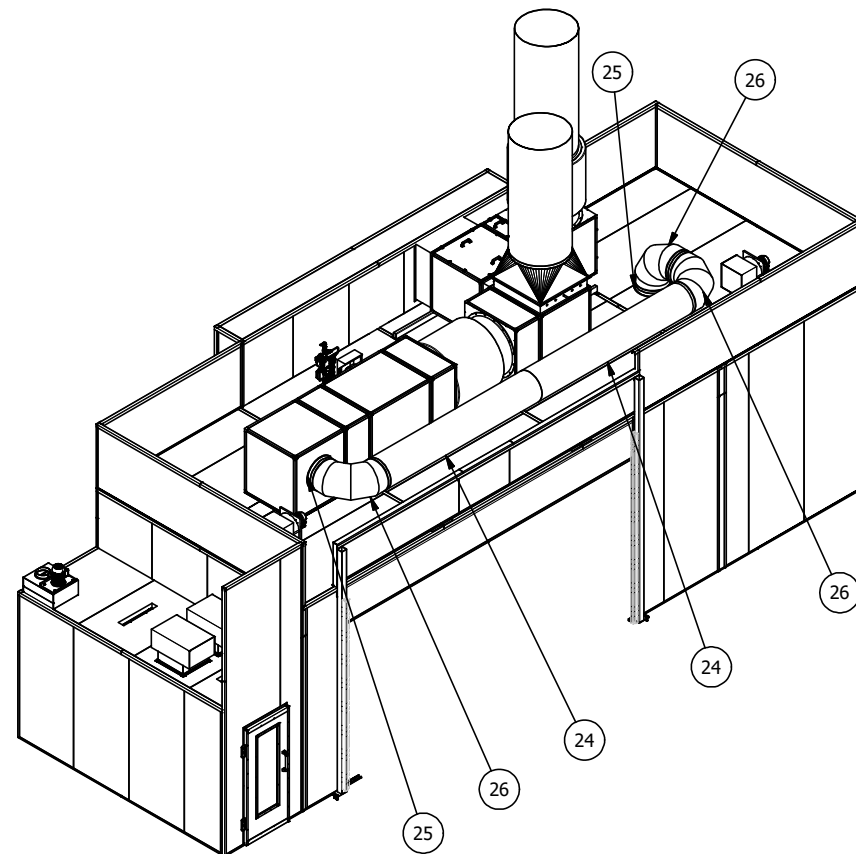

PARTS LIST

ITEM	ITEM QTY	PART NUMBER	DESCRIPTION
15	2	AHP-CON-1002	AHP - 500x1000x1000 - Fan Connector Box, Ø900
16	1	AHP-INL-0004	AHP - 1100x1000x1000 - Plenum Inlet Box
17	1	AHP-CON-1007	AHP - 500x1000x1000 - Connector Box
18	1	AHP-BUR-0011	AHP - 1200x1000x1000 - Burner Box - EK1
19	1	AHP-EXT-1028	AHP - 1000x1000x1000 - EXT Box, FR/RP-BK/EX - RH
20	1	AHP-FAN-1036	AHP - 1000x1000x1000 - Fan Base Box, Ø900
21	1	AHP-TUR-1014	AHP - 1000x1000x1000 - 3 Way - Turning Box
22	1	MEZ-30-940x940-325	30mm Mez Fange Duct
24	2	08150046-3000	Ø500mm-Spiral Duct
25	2	08150465	500mm Flange Spigot IL
26	3	08150156	500 mm Bend 90
27	2	08150163-2000	Ø900mm-Spiral Duct
28	1	08150196	900mm Loose Flange Connector
29	2	08150288	Silencer 900 B1D - 900mm
30	2	08150469	Duct Damper (VCD) 920x920x165S
31	1	08150539	1000 Sq Flange(Ext) to 900 Dia Slip - Reducer
32	2	08180003	Fan 90JM/25/4/9/24 9kW Short Case 'A'
33	1	08110015	Burner PC EK1 220kW 1PH
120	1	AHP-EXT-1009	IND - 1000x1000x300 - Extract Fan & VCD Box, FR/RP
127	2	AQD-DCT-0001	Aquadry Fan & Duct Assembly - 4000 Wide x 500 Deep Plenum



SPRAYBOOTH TECHNOLOGY LTD
8 Ballingdon Hill Industrial Estate, Sudbury, Suffolk, CO10 2DX.
Tel: 01787 313 550 Fax: 01787 313 542
E-mail: enquiries@sprayboothtechnology.co.uk

Material:

Finish:
Remove Burrs & Sharp
Edges, De-Greased, Free
of Swarf

General Tolerance:

0 ± 1.0mm

0.0 ± 0.5mm

0.00 ± 0.1mm

± 0.5°

0.5 TIR

Scale: 1 : 75 @A3

Date: 06/08/2020

Drawn: Vic.Brewster

Checked:

Approved:

Client:

1 Touch ABL - Littlehampton

Project:

1389

Drawing Title:

Cyclone Booth - 11x4x3 - Side Extraction - Side
Roller Shutter Door - PMR

Drawing No.:

1389-9

Revision:

C