
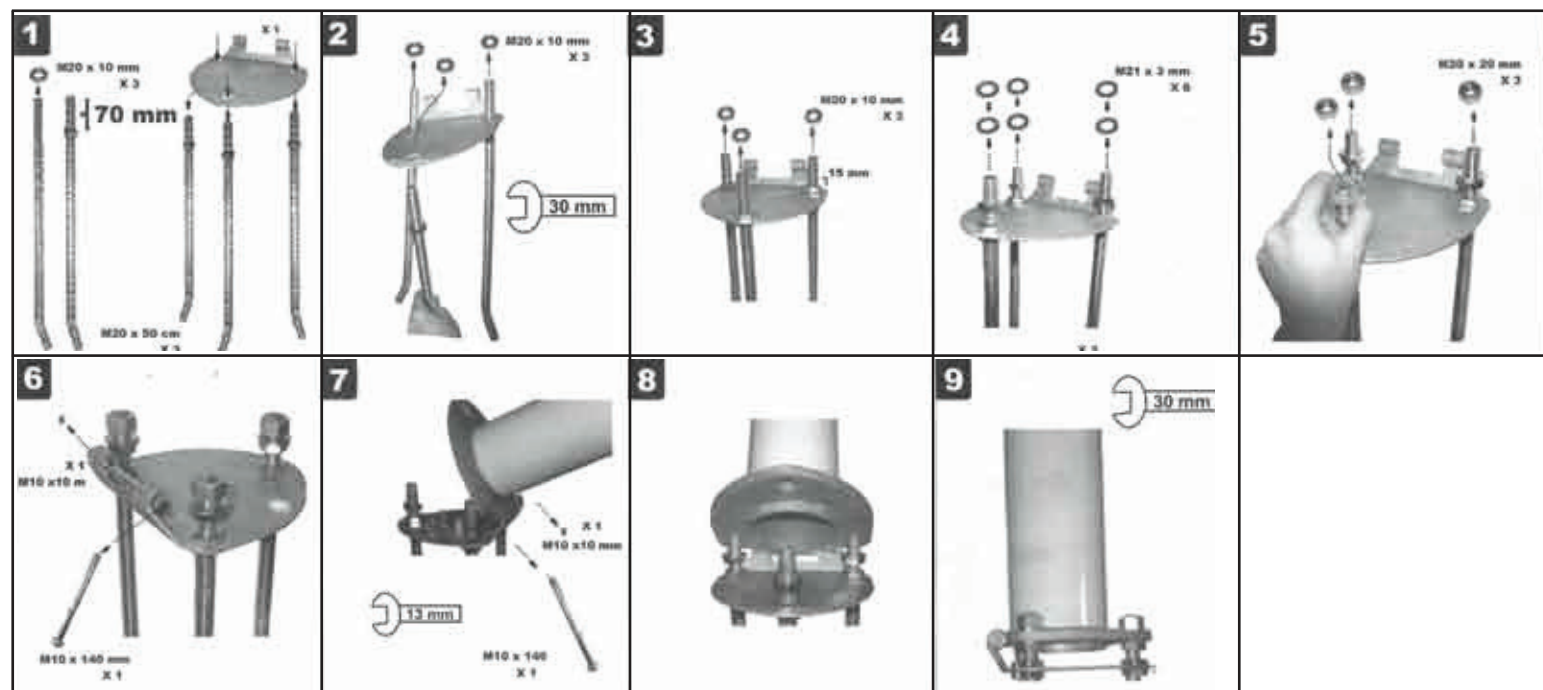


Hinge and foundation data

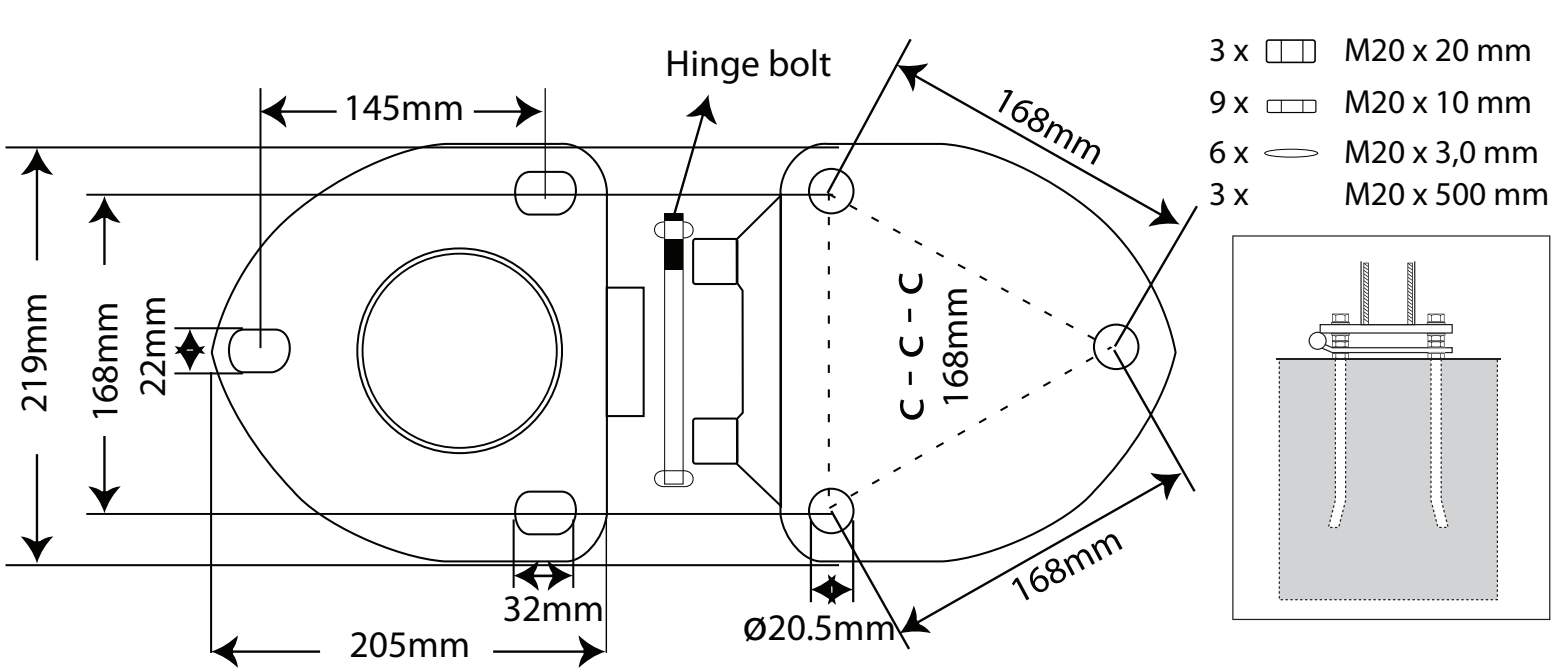

Product Specifications

Fibreglass flagpole		6 meter	7 meter	8 meter	9 meter	10 meter	11 meter	12 meter
Complete weight with steelwork		23kg	25kg	27kg	29kg	37kg	40kg	43kg
Top diameter of pole	②	65mm	65mm	65mm	65mm	65mm	65mm	65mm
Height to cleate	③	1500mm	1500mm	1500mm	1500mm	1500mm	1500mm	1500mm
Length of steel pipe	④	660mm	660mm	660mm	660mm	660mm	660mm	660mm
Thickness of steel pipe	④	4.0mm	4.0mm	4.0mm	4.0mm	5.8mm	5.8mm	5.8mm
Diameter of steel pipe	④	102mm	102mm	102mm	102mm	121mm	121mm	121mm
Butt diameter of steel pipe	⑤	120mm	120mm	120mm	120mm	140mm	140mm	140mm
Fiberglass thickness+0.5mm	⑤	3.0mm	3.0mm	3.0mm	3.0mm	3.5mm	3.5mm	3.5mm
Depth of ground foundation	⑥	800mm	800mm	800mm	900mm	1000mm	1100mm	1200mm
Diameter of ground foundation	⑦	300mm	300mm	300mm	300mm	400mm	400mm	400mm
Hole diameter for rock install	⑨	35mm	35mm	35mm	35mm	35mm	35mm	35mm
Depth of hole for rock install.	⑧	300mm	300mm	300mm	400mm	400mm	400mm	400mm
Recommended Flagsize		150cm	200cm	200cm	240cm	240cm	300cm	300cm