


SITE LOCATION

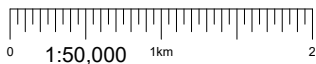


Reproduced by permission of Ordnance Survey on behalf of the Controller of Her Majesty's Stationery Office
All rights reserved. © Crown Copyright licence no. 100022432

SITE AREA PLAN




SITE PHOTOGRAPH

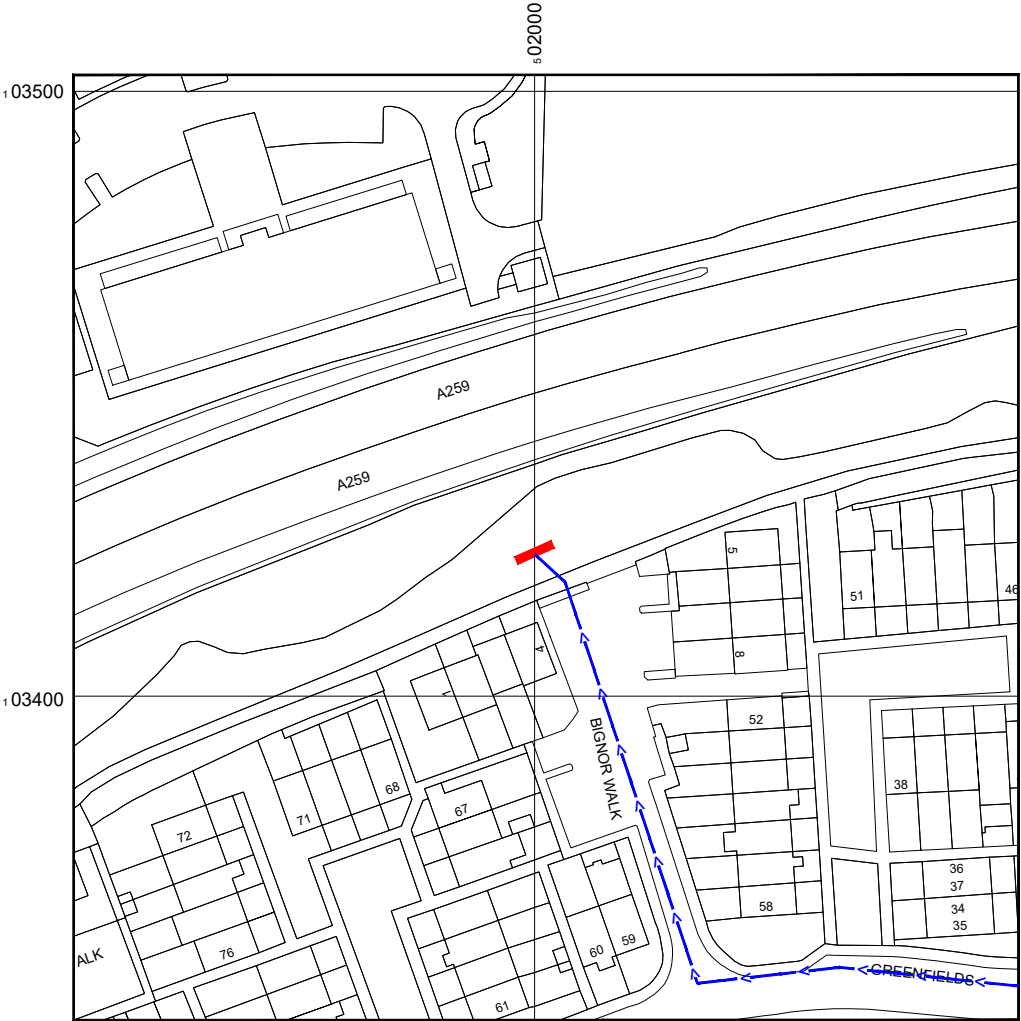

Reproduced by permission of Ordnance Survey on behalf of
the Controller of Her Majesty's Stationery Office
All rights reserved. © Crown Copyright licence no. 100062043

NGR E: 502002 N: 103425

SITE LOCATION PLAN

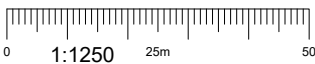

GOOGLE MAPS QR CODE


GOOGLE MAPS - <https://goo.gl/maps/v1abwC37KPWy1oqP9>

GOOGLE STREETVIEW - <https://goo.gl/maps/mZMwFsaMWURcxz688>

NOTES:

1. ALL DIMENSIONS IN MM UNLESS OTHERWISE NOTED.
DIRECTIONS TO SITE:
Head east on The Causeway/A27 toward Crossbush Ln. Continue to follow A27. At Crossbush Roundabout, take the 2nd exit onto Lyminster Rd/A284. At Wick Roundabout, take the 2nd exit onto Wick St/A284. Turn right onto Courtwick Rd. Turn right onto Greenfields. Turn left to stay on Greenfields. Turn right

Site location is on the left side.

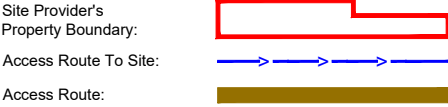

Master:	MBNL / EE / H3G:	Project:	Purpose of Issue:	Issue:
M001	MBNL	5G UNILATERAL	Planning	A
Date:	16/09/2021	Revision / Upgrade Description:		
Drawn:	CDN	First Issue - Site nomination dated: TBC		
Checked:	DH			
Approved:	SD			

CK Hutchison
Networks (UK)
Limited

Great Brighams Mead,
Vastern Road, Reading,
Berkshire, England,
RG1 8DJ

Design Consultant & Principal Contractor:



WHP Telecoms

Unit 1 Maple Park,
Low Fields Avenue, Leeds
LS12 6HH

Tel: 01133023550
e-mail: info@whptelecoms.com

Site Name: HAWTHORN ROAD
STREETWORKS

Site ID: ARN18573

Address: HAWTHORN ROAD,
WICK
LITTLEHAMPTON,
BN17 7HF

Title: 002 SITE LOCATION PLAN

Project: 5G UNILATERAL


Purpose of Issue: PLANNING

EE Cell ID:	MBNL Cell ID:	Cell ID:
N/A	N/A	N/A

Master Drawing No:	Issue:
ARN18573_M001	A



100mm
50mm
10mm

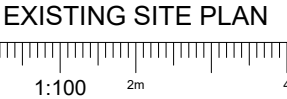

NOTES:
1. ALL DIMENSIONS IN MM UNLESS OTHERWISE NOTED.

Master:	MBNL / EE / H3G:	Project:	Purpose of Issue:	Issue:
M001	MBNL	5G UNILATERAL	Planning	A
Date:	16/09/2021	Revision / Upgrade Description:		
Drawn:	CDN	First Issue - Site nomination dated: TBC		
Checked:	DH			
Approved:	SD			

CK Hutchison Networks (UK) Limited
Great Brighams Mead, Vastern Road, Reading, Berkshire, England, RG1 8DJ

Design Consultant & Principal Contractor:


WHP Telecoms
Unit 1 Maple Park, Low Fields Avenue, Leeds LS12 6HH
Tel: 01133023550
e-mail: info@whptelecoms.com

Site Name:
HAWTHORN ROAD STREETWORKS

Site ID:
ARN18573

Address:
HAWTHORN ROAD, WICK LITTLEHAMPTON, BN17 7HF

Title:
100 EXISTING SITE PLAN


Project:
5G UNILATERAL

Purpose of Issue:
PLANNING

EE Cell ID:	MBNL Cell ID:	Cell ID:
N/A	N/A	N/A

Master Drawing No:
ARN18573_M001
Issue:
A


100mm
50mm
10mm

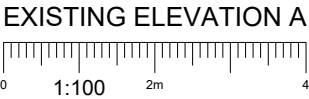

NOTES:

1. ALL DIMENSIONS IN MM UNLESS OTHERWISE NOTED.

Master:	MBNL / EE / H3G:	Project:	Purpose of Issue:	Issue:
M001	MBNL	5G UNILATERAL	Planning	A
Date:	16/09/2021	Revision / Upgrade Description:		
Drawn:	CDN	First Issue - Site nomination dated: TBC		
Checked:	DH			
Approved:	SD			
CK Hutchison Networks (UK) Limited Great Brighams Mead, Vastern Road, Reading, Berkshire, England, RG1 8DJ				
Design Consultant & Principal Contractor:				
		WHP Telecoms Unit 1 Maple Park, Low Fields Avenue, Leeds LS12 6HH Tel: 01133023550 e-mail: info@whptelecoms.com		
Site Name:		HAWTHORN ROAD STREETWORKS		
Site ID:		ARN18573		
Address:		HAWTHORN ROAD, WICK LITTLEHAMPTON, BN17 7HF		
Title:		150 EXISTING ELEVATION A		
Project:		5G UNILATERAL		
Purpose of Issue:		PLANNING		
EE Cell ID:		MBNL Cell ID:		Cell ID:
N/A		N/A		N/A
Master Drawing No:				Issue:
ARN18573_M001				A

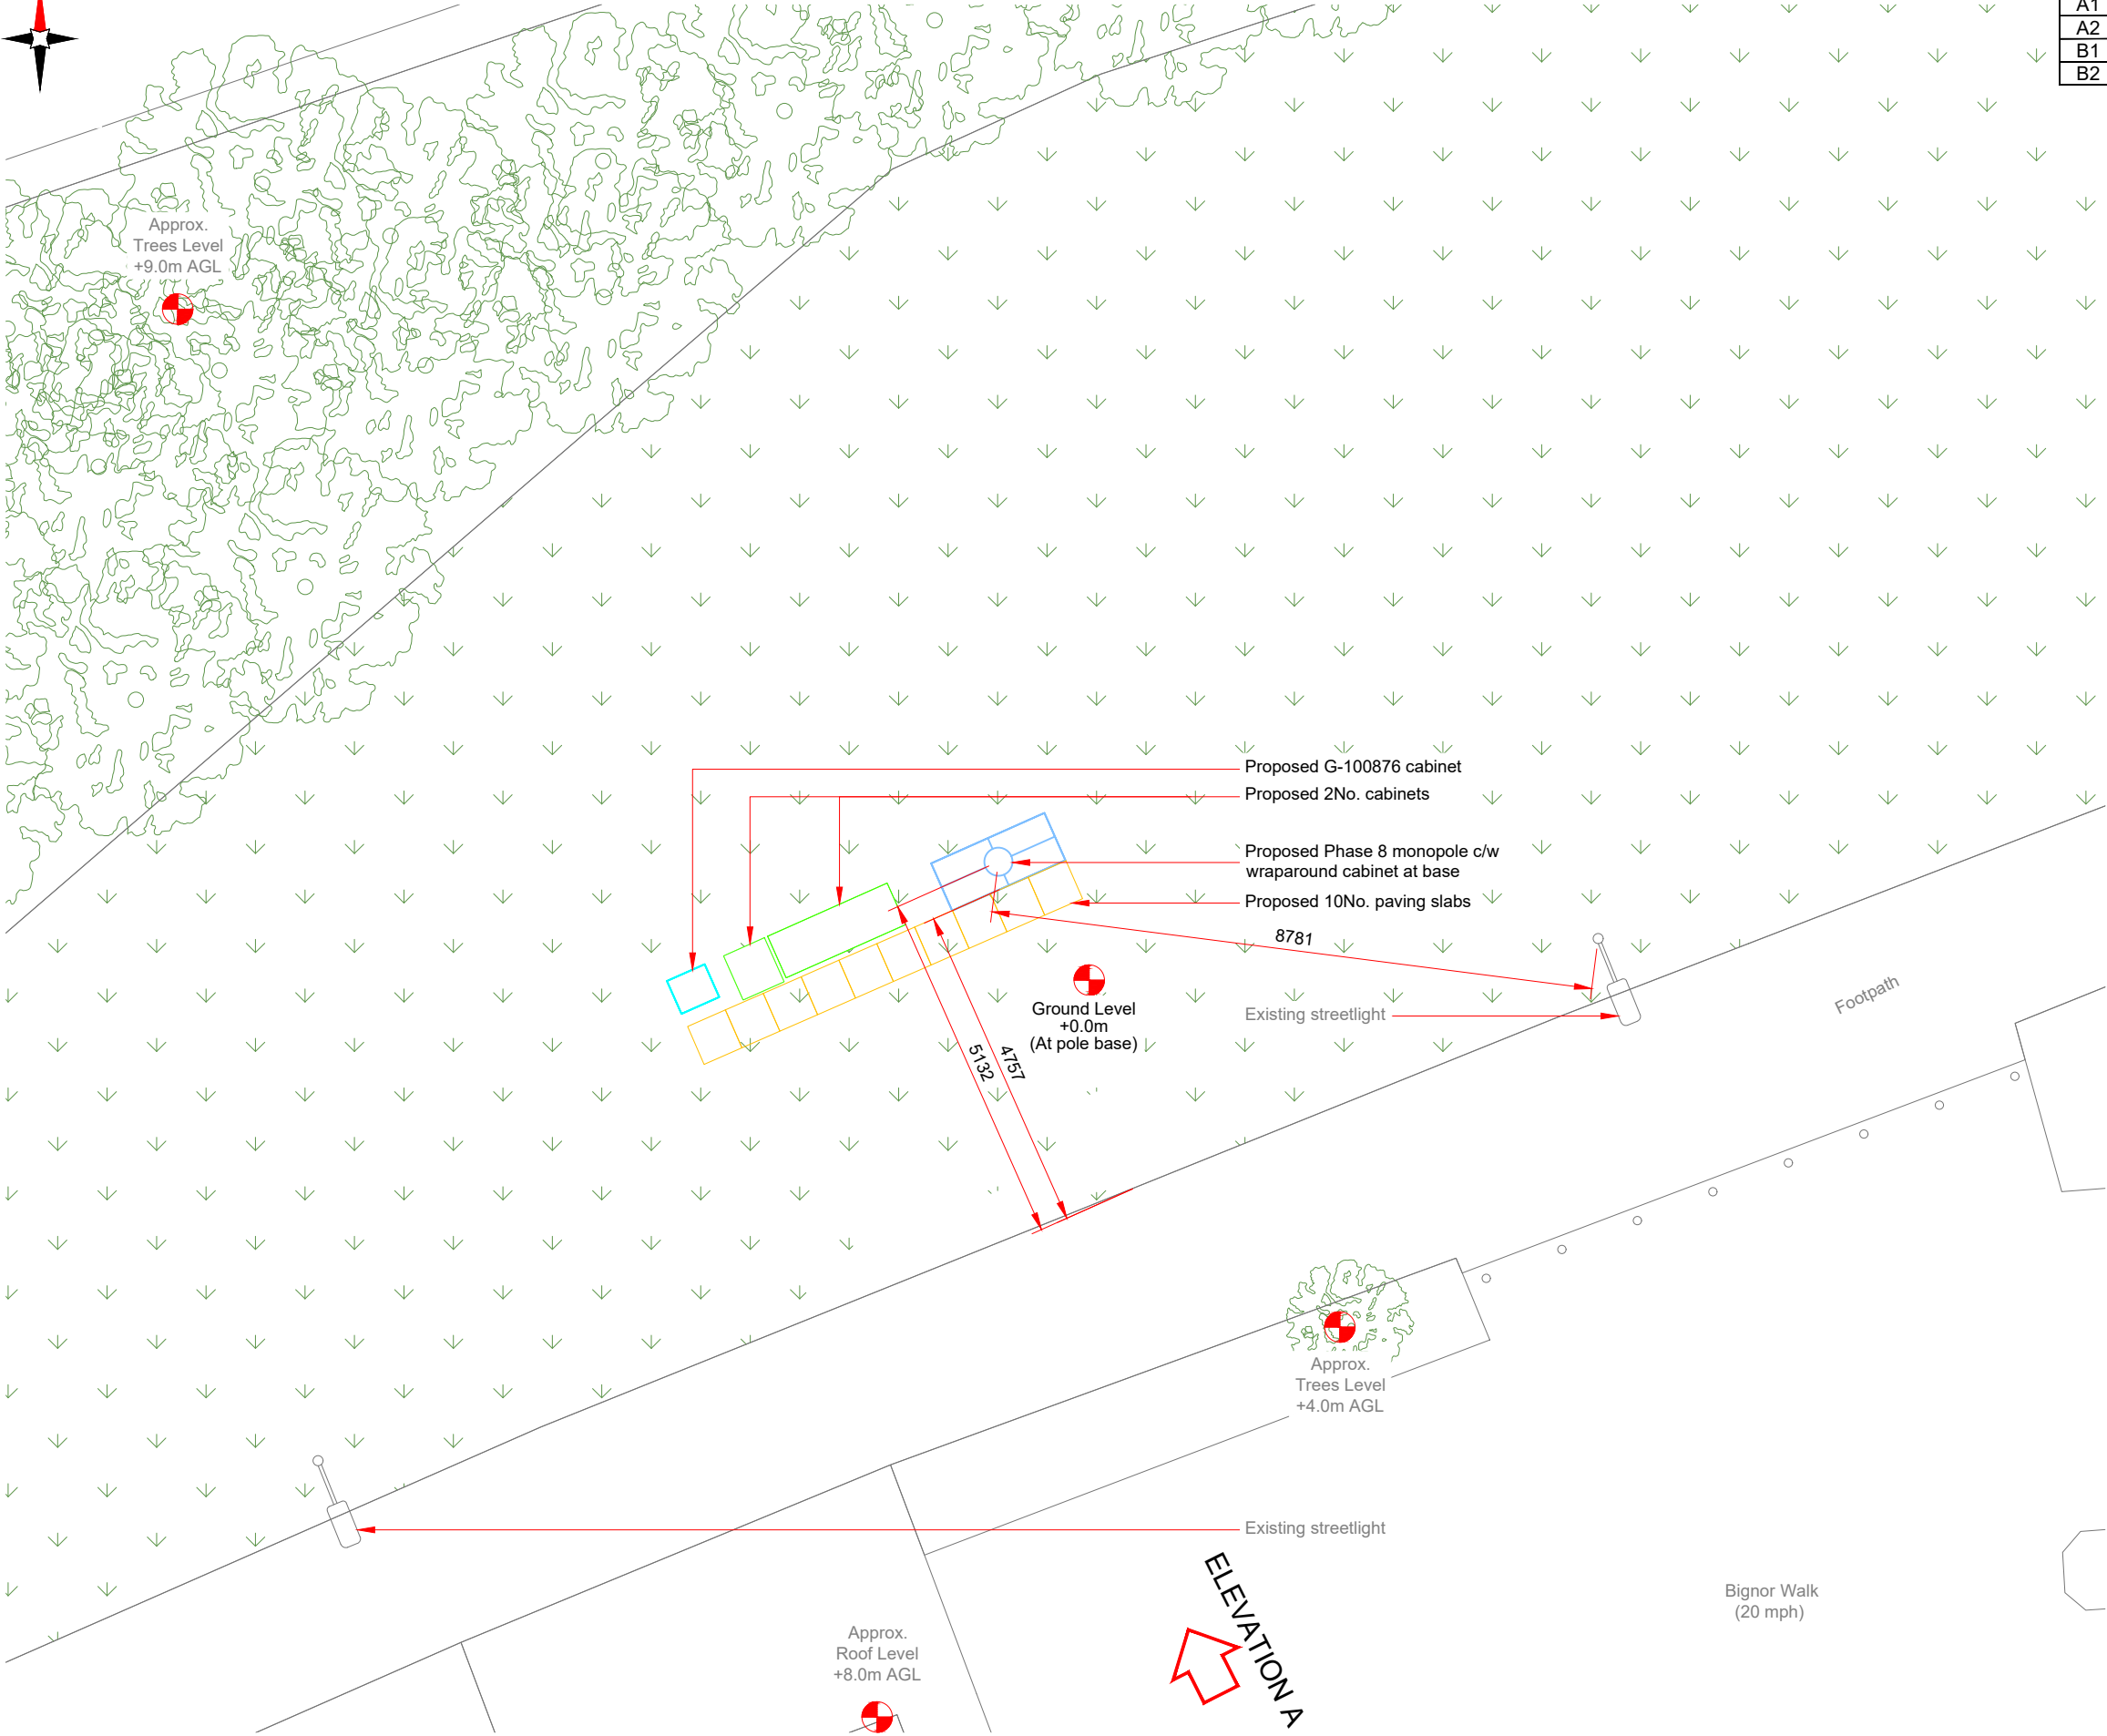

Antenna Aperture ID	Proposed 4G/5G Bearing
A1	60°
A2	60°
B1	300°
B2	300°

NOTES:
1. ALL DIMENSIONS IN MM UNLESS OTHERWISE NOTED.

Master:	MBNL / EE / H3G:	Project:	Purpose of Issue:	Issue:
M001	MBNL	5G UNILATERAL	Planning	A
Date:	16/09/2021	Revision / Upgrade Description:		
Drawn:	CDN	First Issue - Site nomination dated: TBC		
Checked:	DH			
Approved:	SD			

CK Hutchison Networks (UK) Limited

Great Brighams Mead,
Vastern Road, Reading,
Berkshire, England,
RG1 8DJ

Design Consultant & Principal Contractor:



WHP Telecoms
Unit 1 Maple Park,
Low Fields Avenue, Leeds
LS12 6HH

Tel: 01133023550
e-mail: info@whptelecoms.com

Site Name: **HAWTHORN ROAD STREETWORKS**

Site ID: **ARN18573**

Address: **HAWTHORN ROAD,
WICK
LITTLEHAMPTON,
BN17 7HF**

Title: **210 PROPOSED SITE PLAN**

Project: **5G UNILATERAL**

Purpose of Issue: **PLANNING**

EE Cell ID:	MBNL Cell ID:	Cell ID:
N/A	N/A	N/A

Master Drawing No:	Issue:
ARN18573_M001	A

100mm


50mm

10mm

Antenna Aperture ID	Proposed 4G/5G Bearing
A1	60°
A2	60°
B1	300°
B2	300°

NOTES:

1. ALL DIMENSIONS IN MM UNLESS OTHERWISE NOTED.

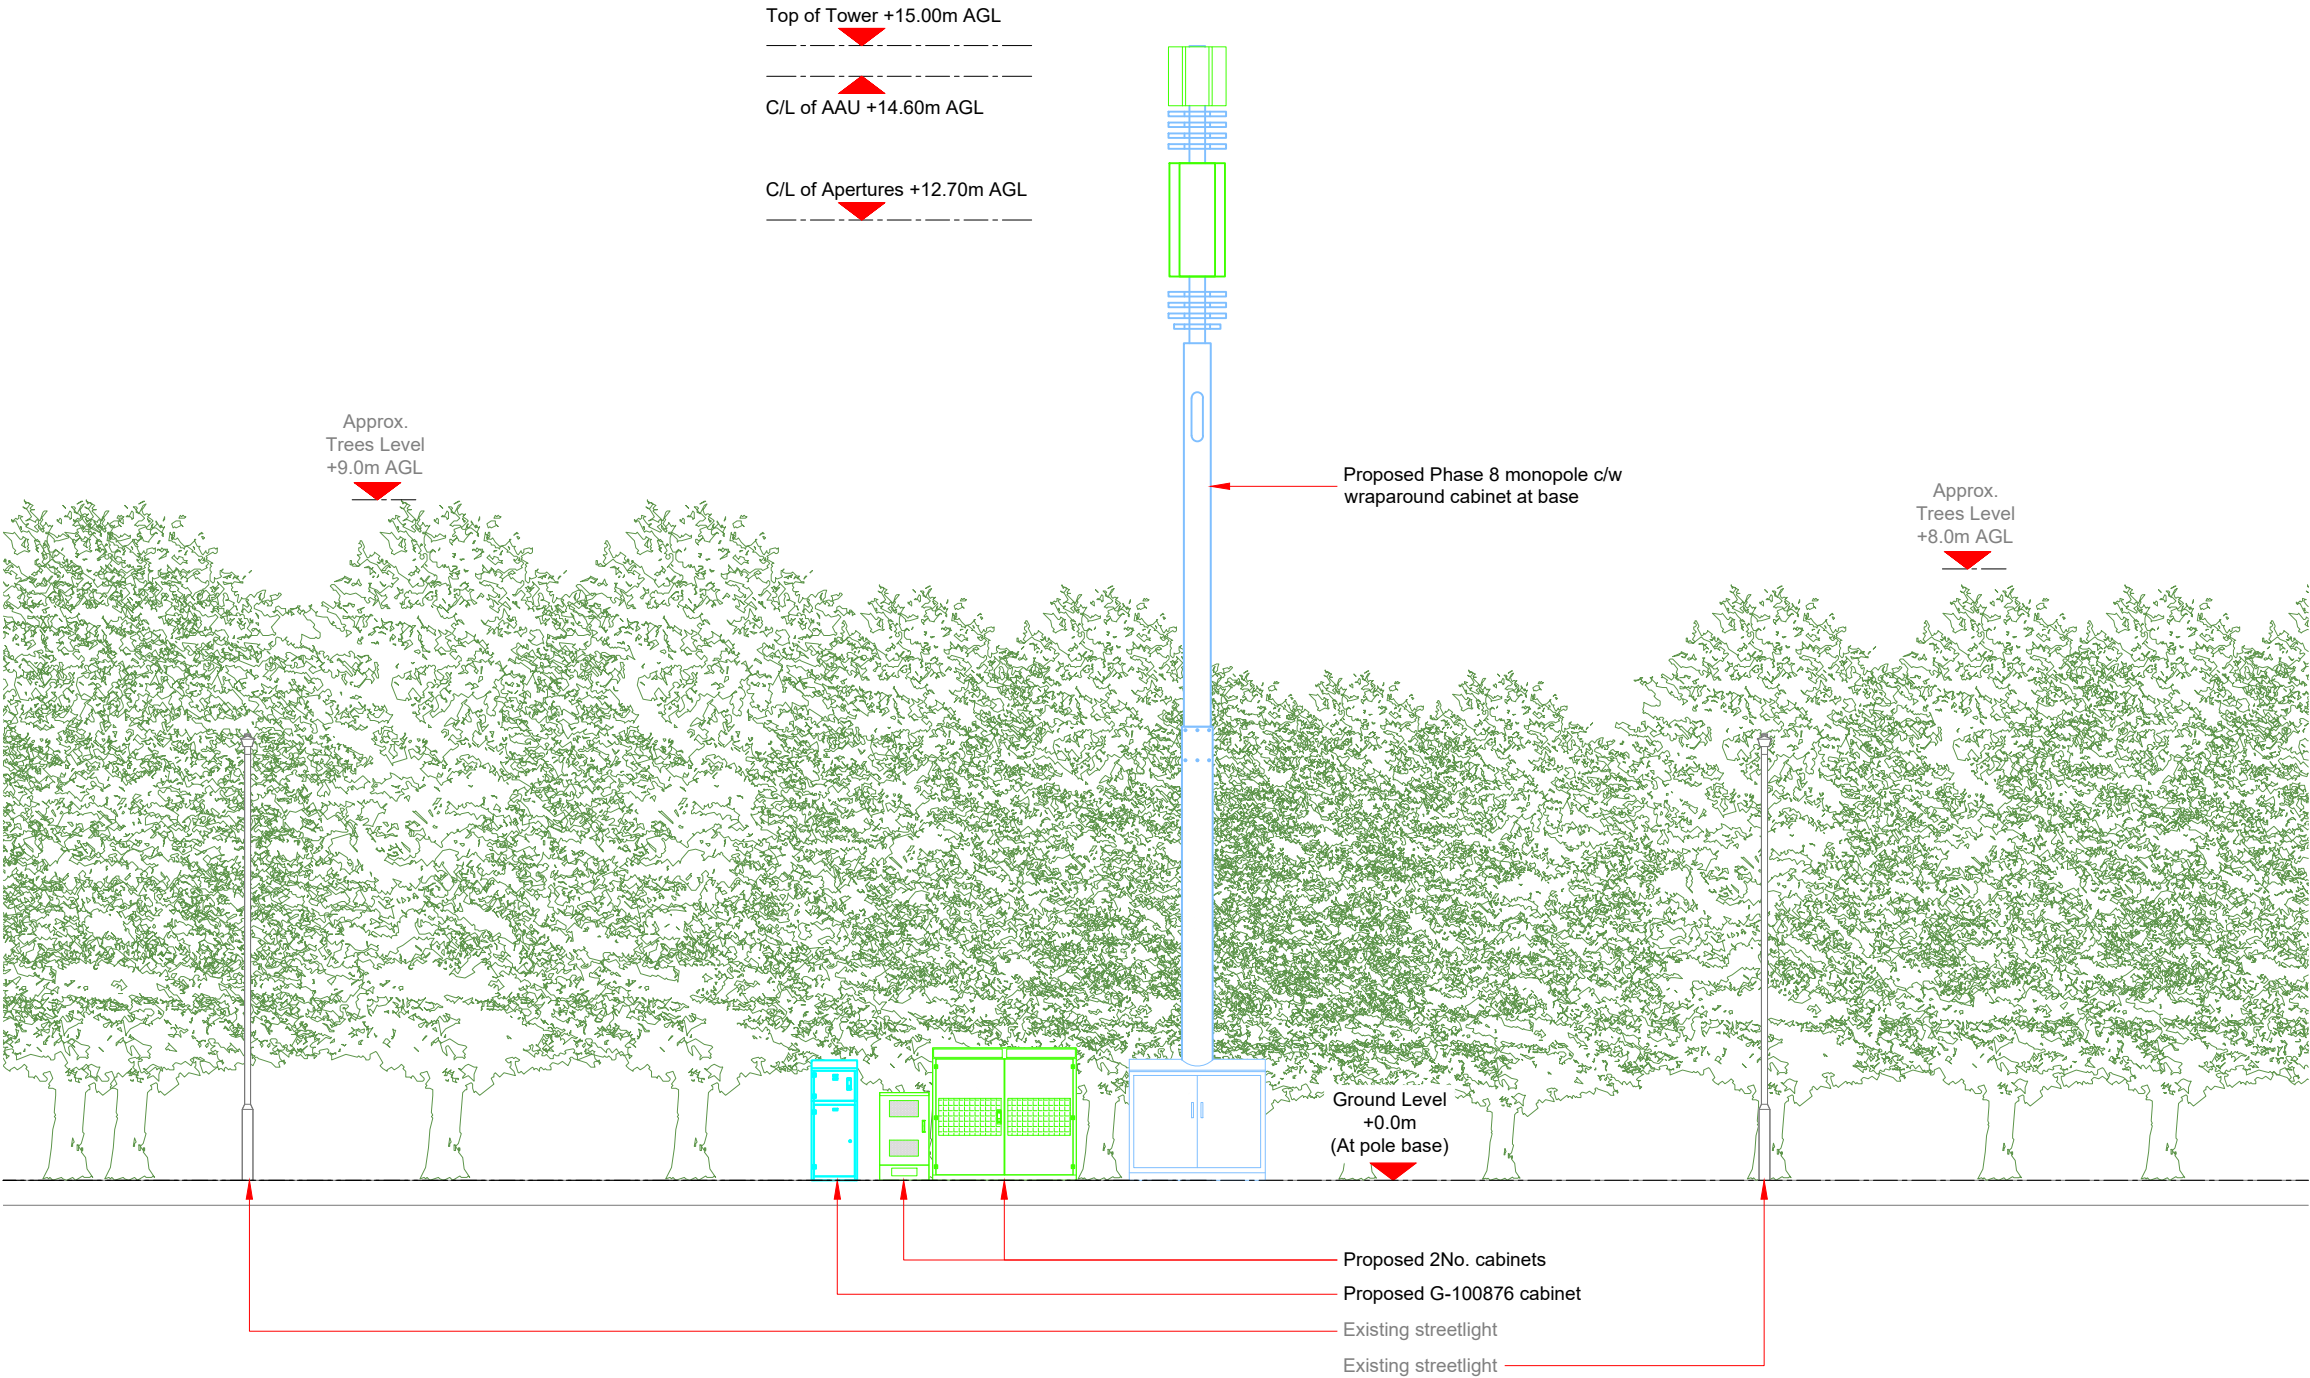

Master:	MBNL / EE / H3G:	Project:	Purpose of Issue:	Issue:
M001	MBNL	5G UNILATERAL	Planning	A
Date:	16/09/2021	Revision / Upgrade Description:		
Drawn:	CDN	First Issue - Site nomination dated: TBC		
Checked:	DH			
Approved:	SD			

CK Hutchison Networks (UK) Limited

Great Brighams Mead,
Vastern Road, Reading,
Berkshire, England,
RG1 8DJ

Design Consultant & Principal Contractor:

 **WHP Telecoms**
Unit 1 Maple Park,
Low Fields Avenue, Leeds
LS12 6HH
Tel: 01133023550
e-mail: info@whptelecoms.com

Site Name: **HAWTHORN ROAD STREETWORKS**

Site ID: **ARN18573**

Address: **HAWTHORN ROAD,
WICK
LITTLEHAMPTON,
BN17 7HF**

Title: **260 PROPOSED ELEVATION**

Project: **5G UNILATERAL**

Purpose of Issue: **PLANNING**

EE Cell ID:	MBNL Cell ID:	Cell ID:
N/A	N/A	N/A

Master Drawing No:	Issue:
ARN18573_M001	A