

Antenna Aperture ID	Proposed 4G/5G Bearing
A1	60°
A2	60°
B1	300°
B2	300°

NOTES:
1. ALL DIMENSIONS IN MM UNLESS OTHERWISE NOTED.

Top of Tower +15.00m AGL

C/L of AAU +14.60m AGL

C/L of Apertures +12.70m AGL

Approx.
Trees Level
+9.0m AGL

Proposed Phase 8 monopole c/w
wraparound cabinet at base


Approx.
Trees Level
+8.0m AGL

100mm

50mm

10mm

PROPOSED ELEVATION

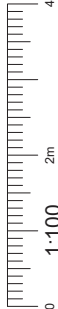

Master:	MBNL / EE / HSG:	Project:	Purpose of Issue:	Issue:
M001	MBNL	5G UNILATERAL	Planning	A
Date:	16/09/2021	Revision / Upgrade Description: First Issue - Site nomination dated: TBC		
Drawn:	CDN			
Checked:	DH			
Approved:	SD			

CK Hutchison
Networks (UK)
Limited

Great Brighams Mead,
Vastern Road, Reading,
Berkshire, England,
RG1 8DJ

Design Consultant & Principal Contractor:



WHP Telecoms
Unit 1 Maple Park,
Low Fields Avenue, Leeds
LS12 6HH

Tel: 01133023550
e-mail: info@whplecoms.com

Site Name: HAWTHORN ROAD
STREETWORKS

Site ID: ARN18573

Address: HAWTHORN ROAD,
WICK
LITTLEHAMPTON,
BN17 7HF

Title: 260 PROPOSED ELEVATION

Project: 5G UNILATERAL

Purpose of Issue: PLANNING

EE Cell ID:	MBNL Cell ID:	Cell ID:
N/A	N/A	N/A

Master Drawing No:	Issue:
ARN18573_M001	A