


0 5 10 15 metres @ 1:200

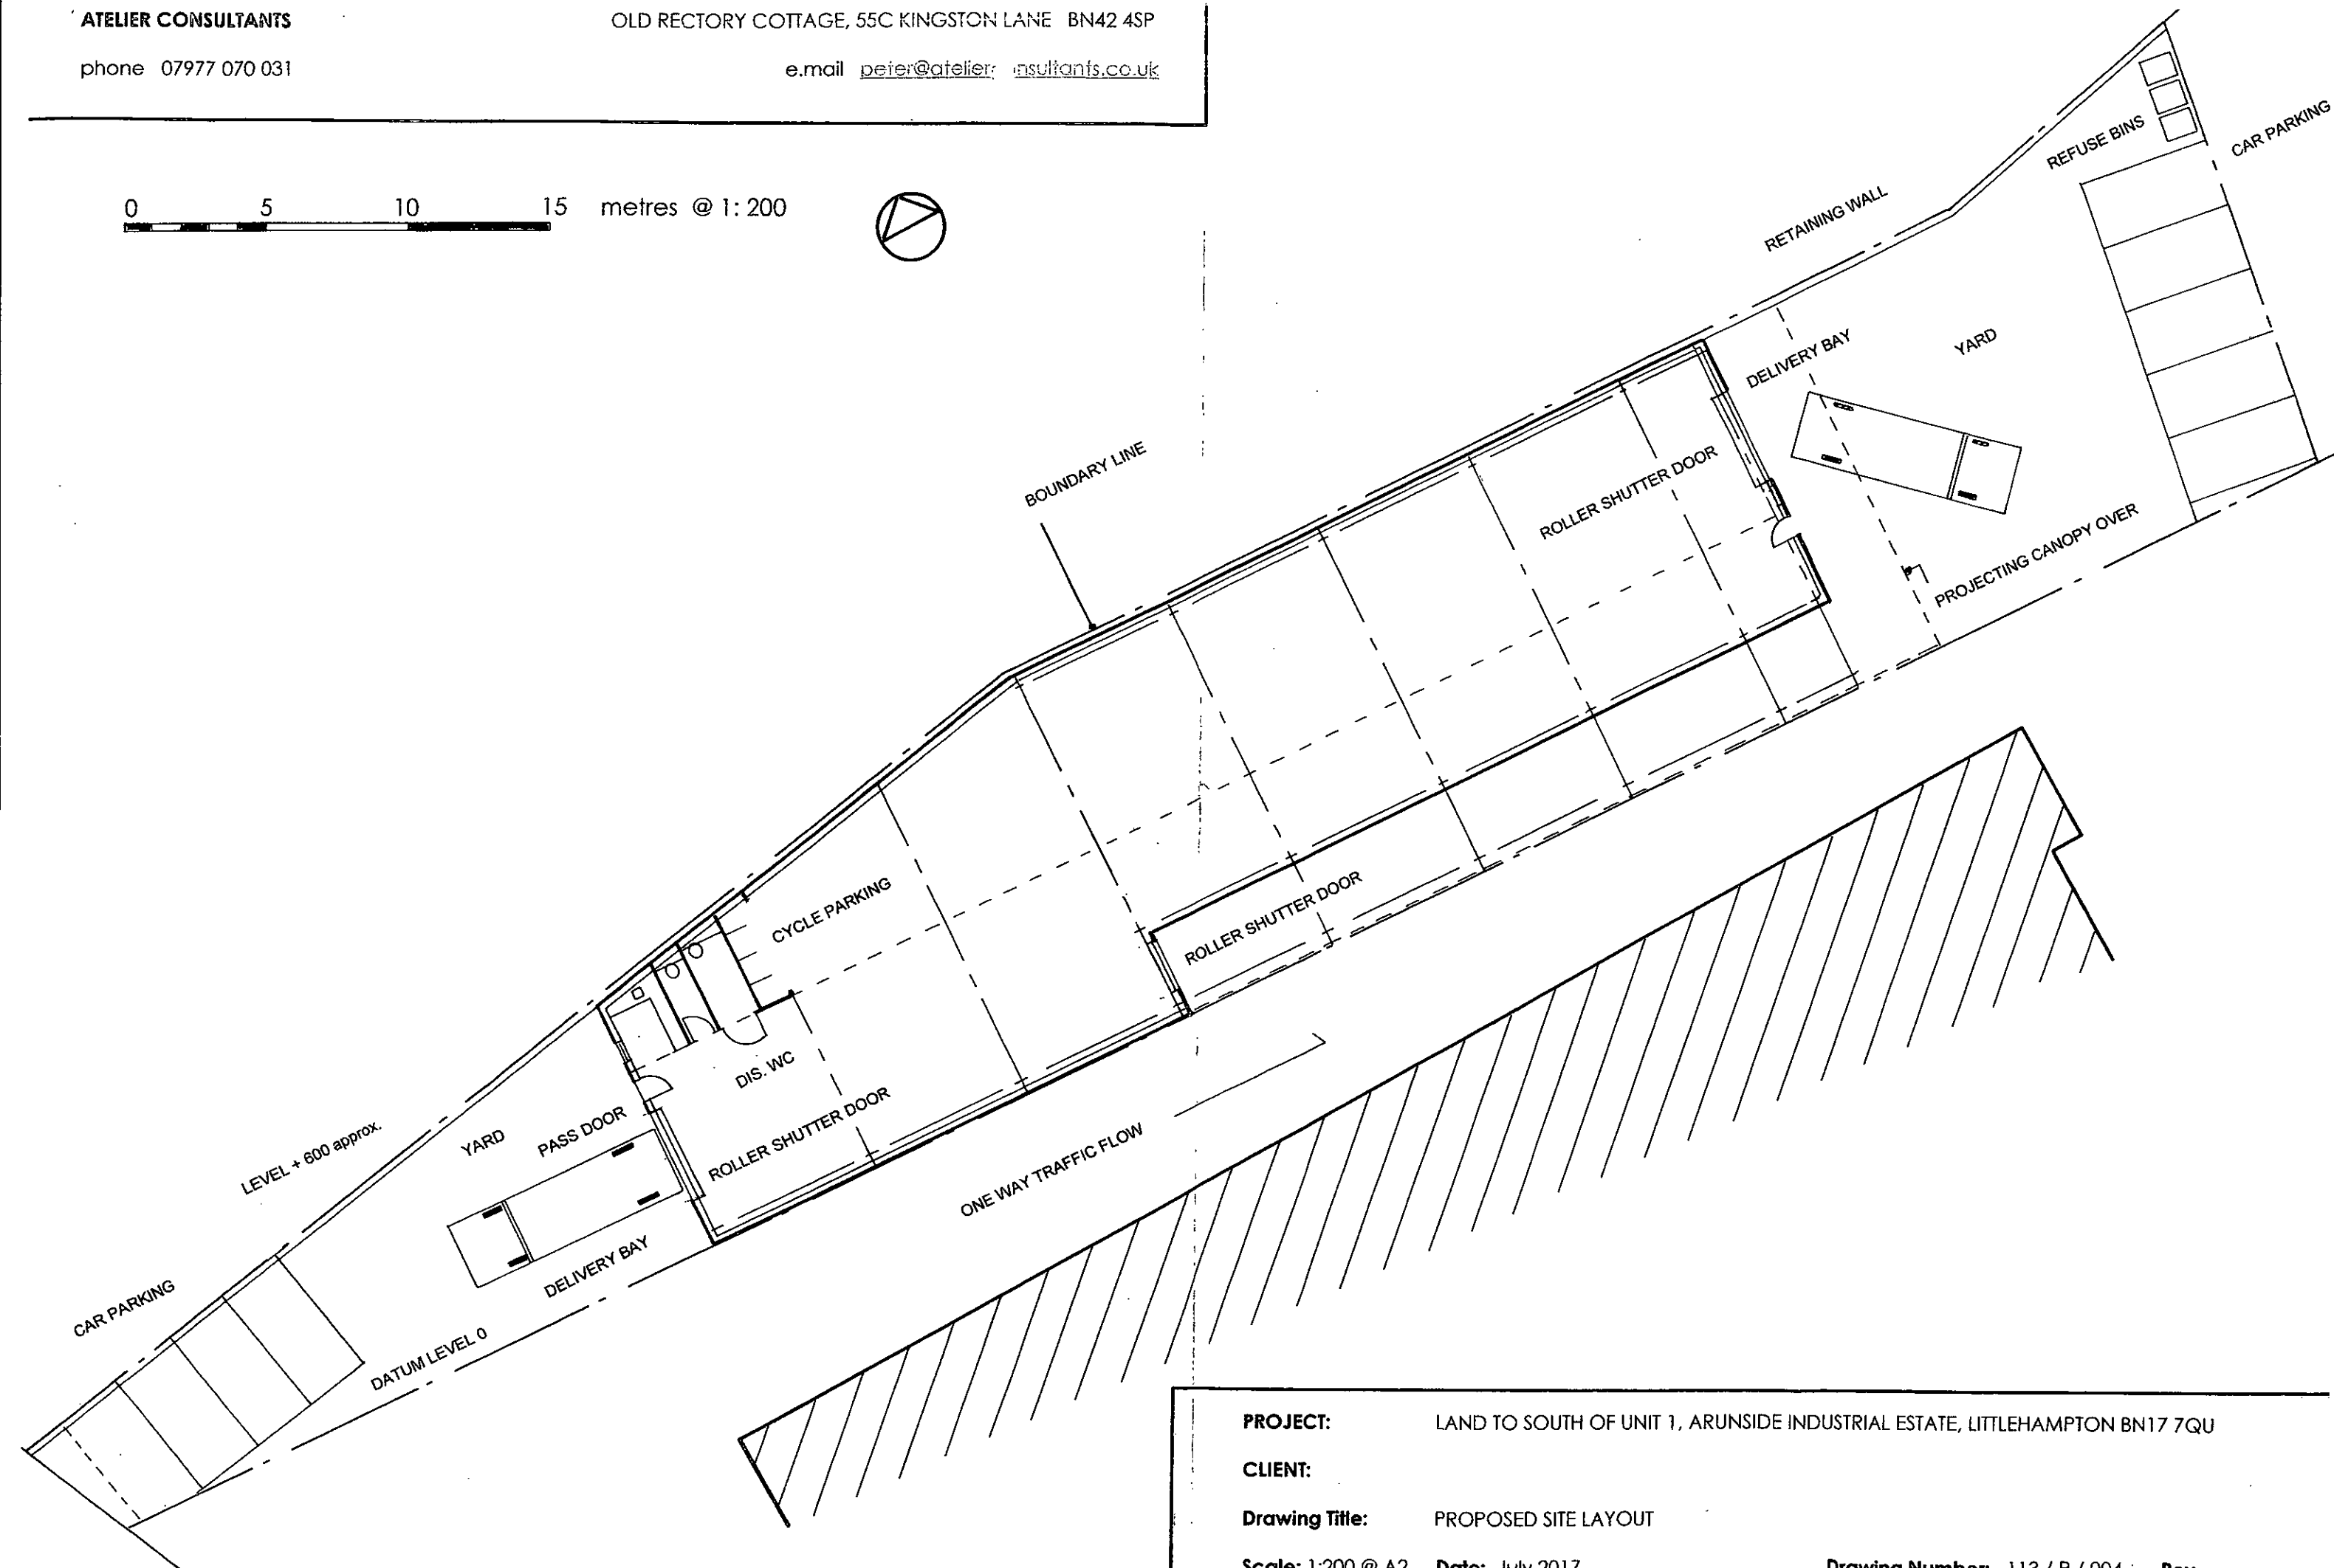

PROJECT: LAND TO SOUTH OF UNIT 1, ARUNSIDE INDUSTRIAL ESTATE, LITTLEHAMPTON BN17 7QU

CLIENT:

Drawing Title: PROPOSED SITE LAYOUT

Scale: 1:200 @ A2 **Date:** July 2017

Drawing Number: 113 / P / 004 **Rev.**