
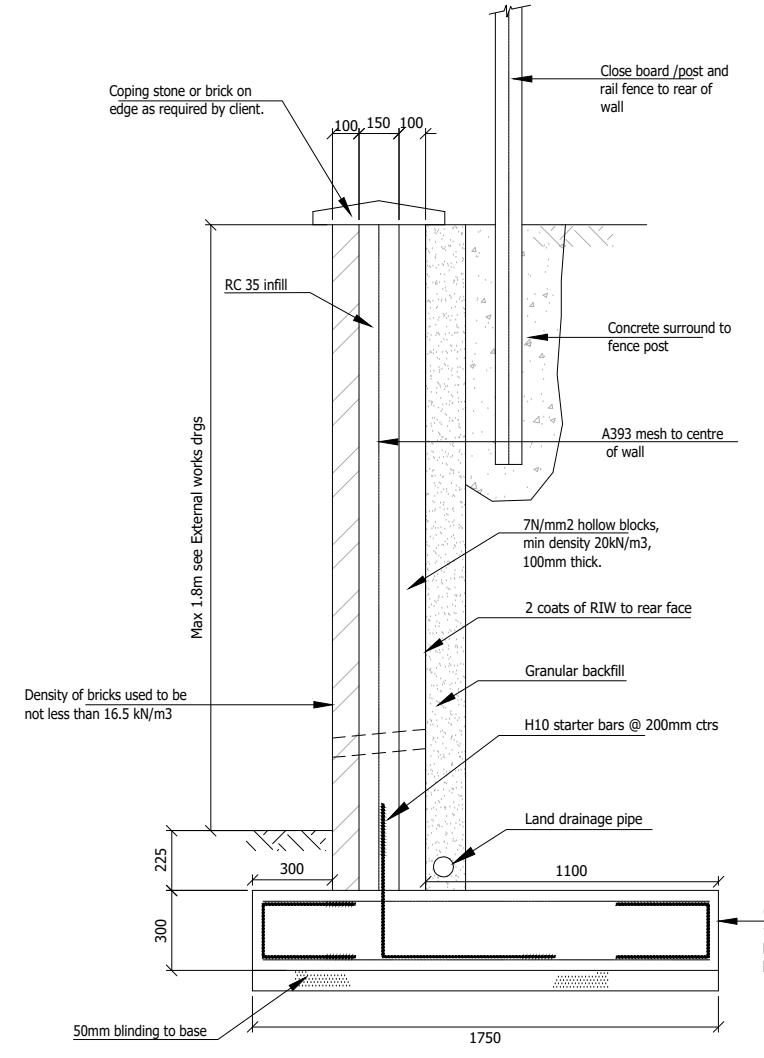
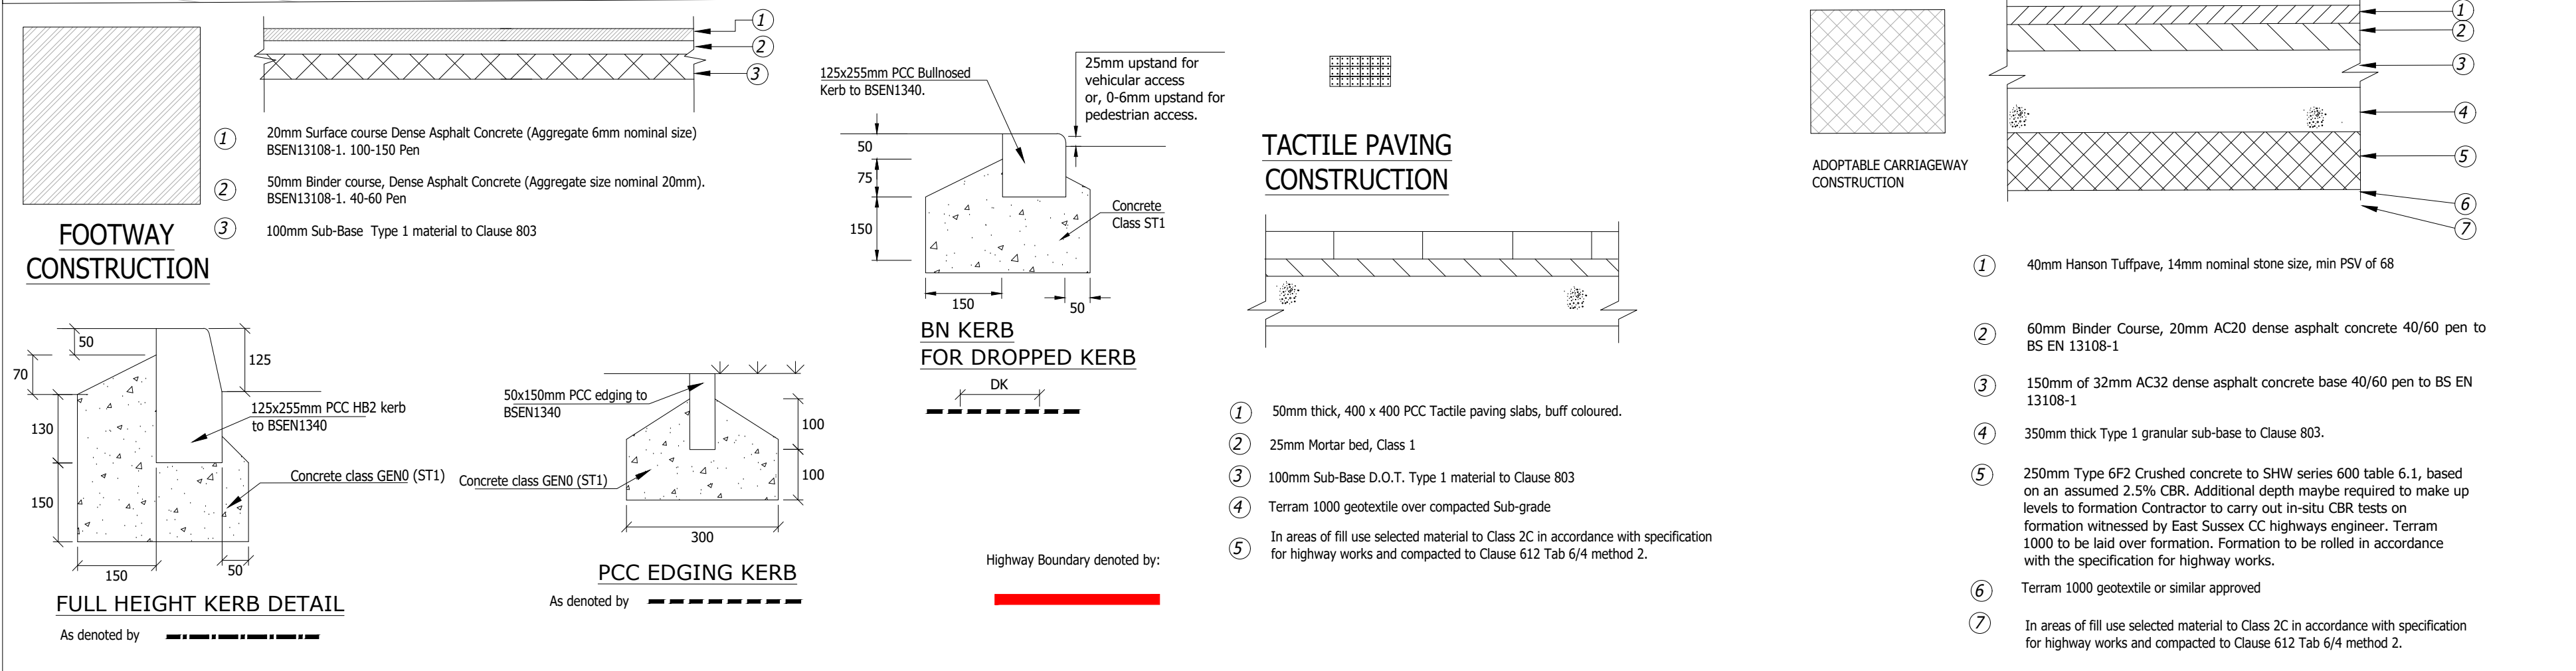


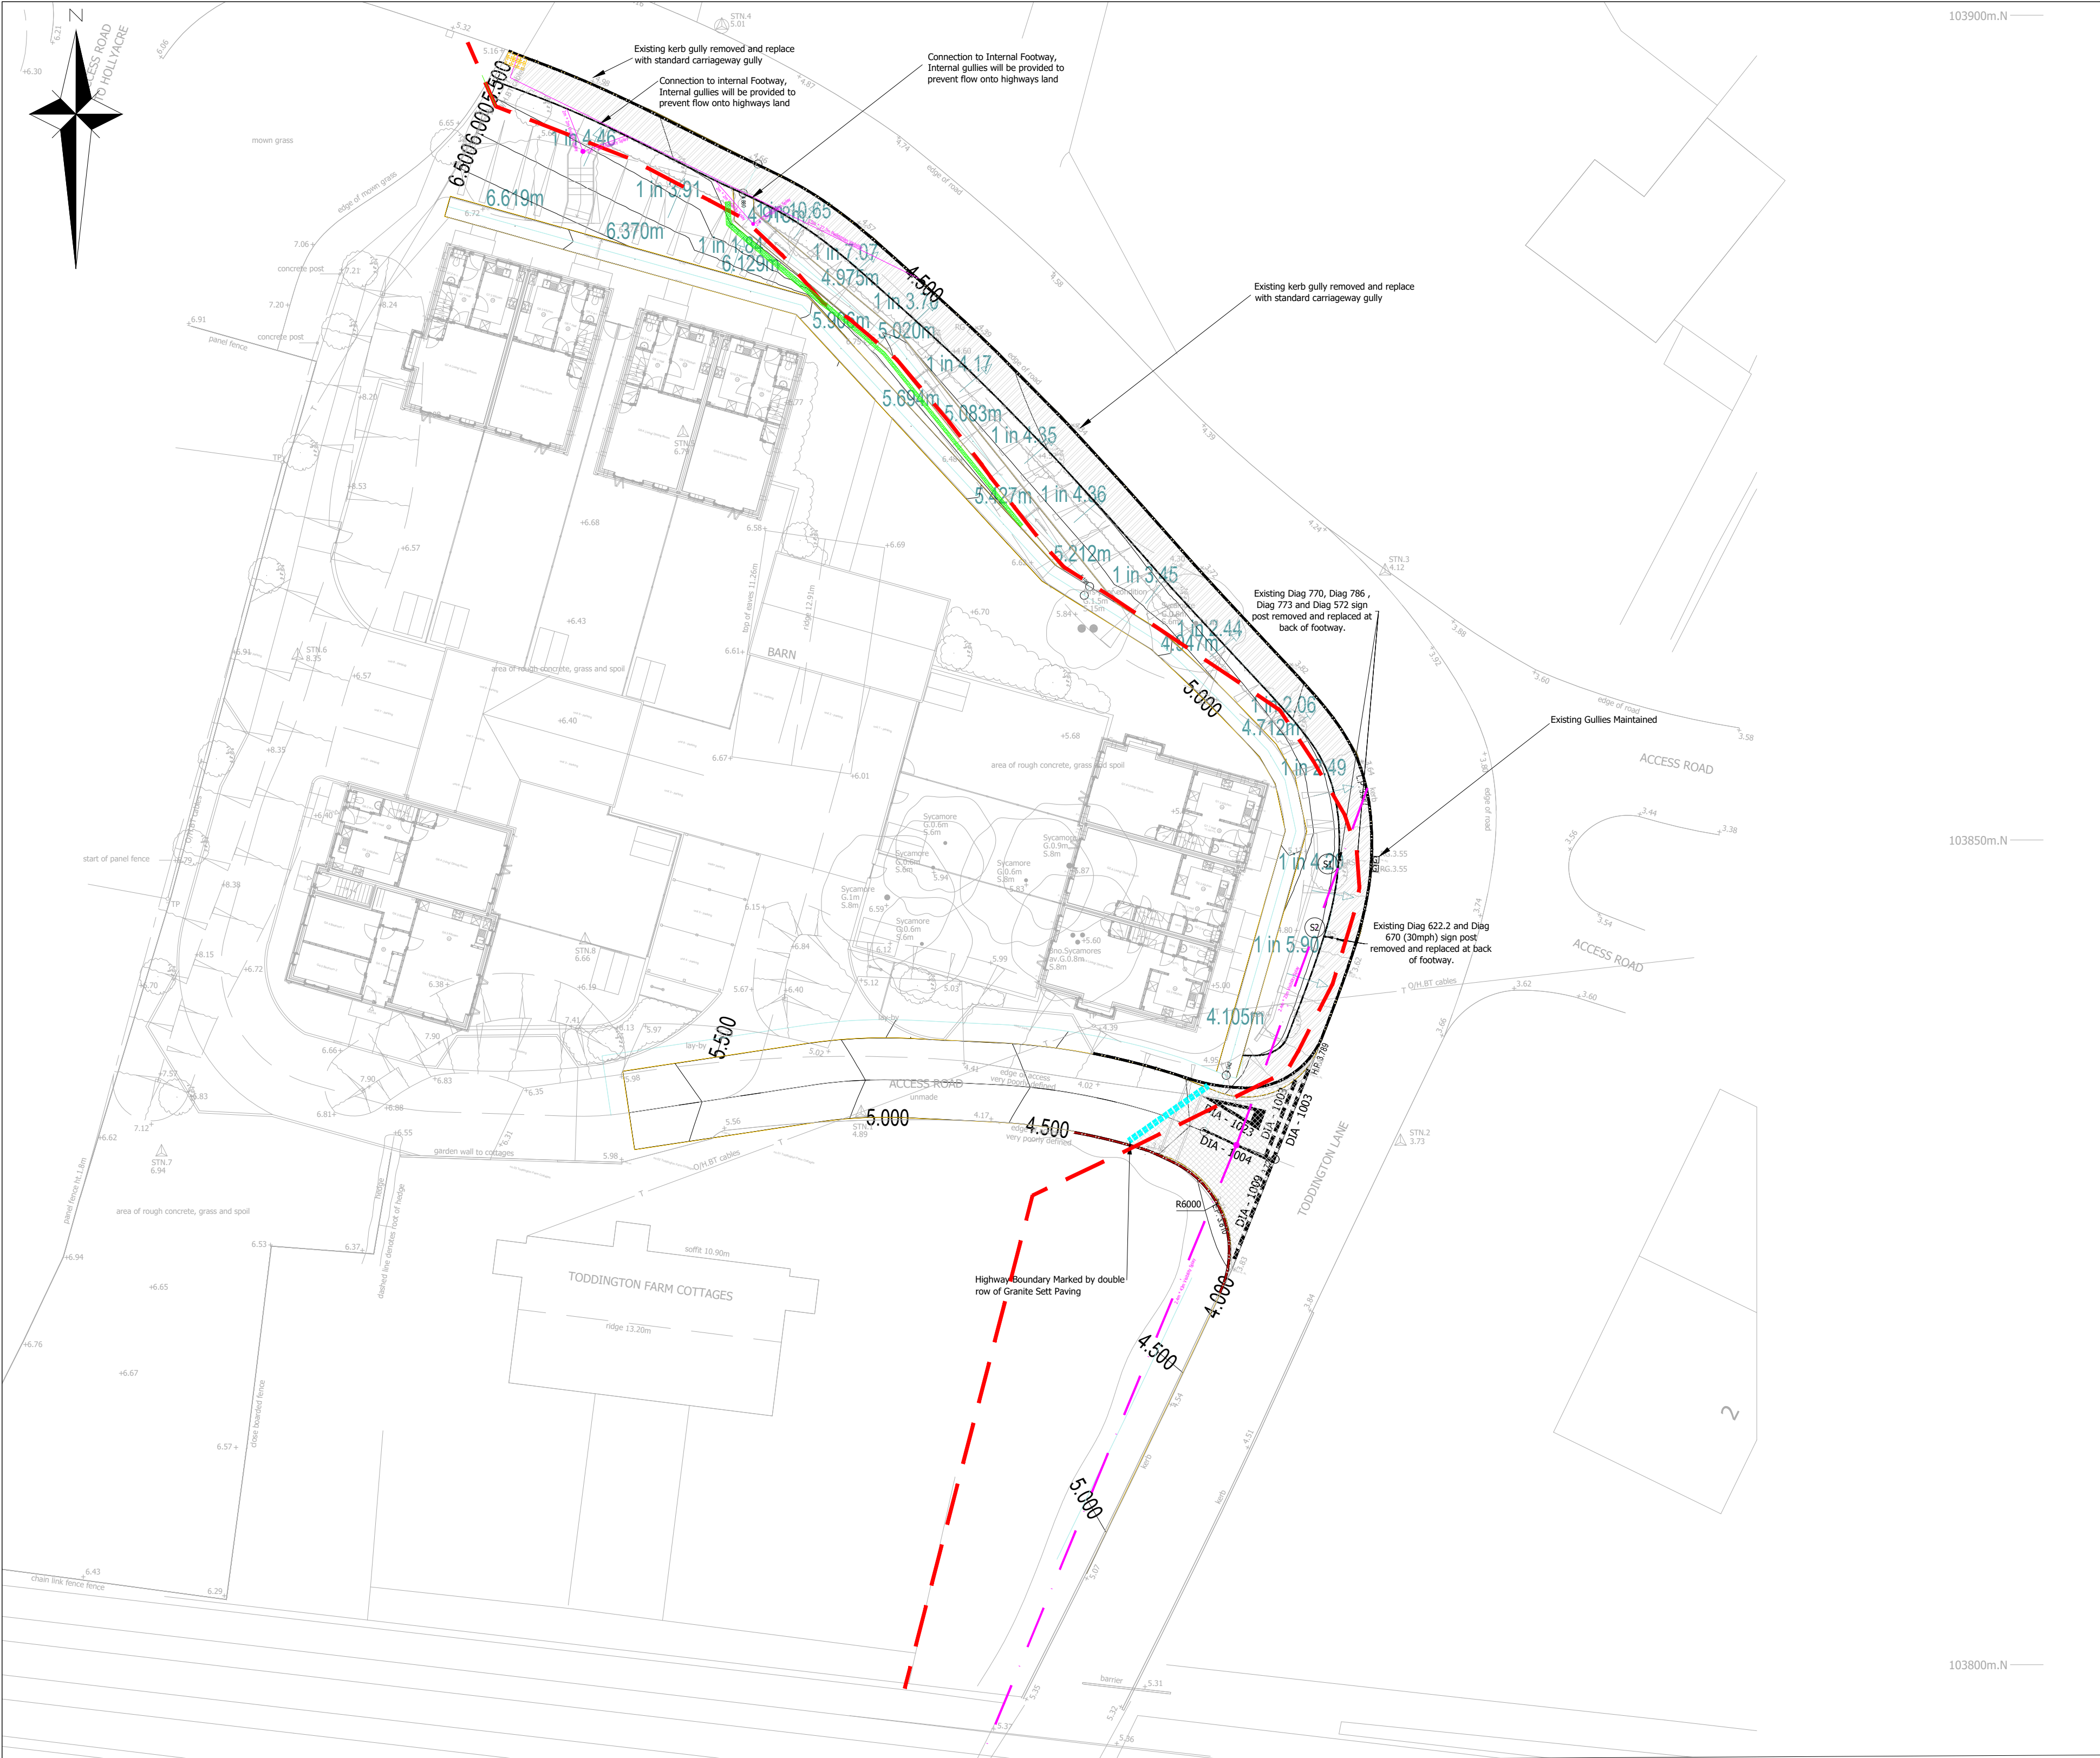

RETAINING WALL 0.9m - 1.8m

As Denoted by:

No.	TSRGD Ref.	Size	Sign Face Material	Illum.	Description
S1	770	X-height 100mm	Class RA2 Reflective	N	Level Crossing with Barrier
S1	786	600mm	Class RA2 Reflective	N	"Park here and use phone at Crossing"
S1	773	600mm	Class RA2 Reflective	N	"Stop when lights show", level crossing warning
S1	572	600mm	Class RA2 Reflective	N	50 yards to hazard (level crossing)
S2	622.2	600mm	Class RA2 Reflective	N	End of Prohibition of goods vehicles
S2	670	600mm	Class RA2 Reflective	N	Speed Limit 30mph

Notes

Road signs refer to TSRGD 2016. All signing to be carried out in accordance with Series 1200 of the specification for highway works and BS EN12899-1:2007. All signs to have a minimum clearance of 500mm to kerb face.


Road markings refer to TSRGD 2016. Road marking to be carried out in accordance with Series 1200 of the specification for highway works.

ROAD MARKING SCHEDULE		
TSRGD DIAGRAM NO	UNIT	QUANTITY
10023	ITEM	1.00
1003	m	11.10
1009	m	6.30
1004 (100MM WIDE)	m	4.73



- GENERAL NOTES**
- The location, size, depth and identification of existing services that may be shown or referred to on this drawing have been assessed from non intrusive observations , record drawings or the like. The contractor shall safely carry out intrusive investigations, trial holes or soundings prior to commencing work to satisfy himself that it is safe to proceed and that the assessments are accurate. any discrepancies shall be notified to gta prior to works commencing.
 - Tender or billing drawings shall not be used for construction or the ordering of materials.
 - Do not scale. All dimensions and levels to be site confirmed.
 - This drawing shall be read in conjunction with all relevant architects, consultants drawings and specifications, together with H&S plan requirements.
 - Copyright : This drawing must not be copied, amended nor reproduced without the prior written agreement of gta.
 - All drawings specifications and recommendations made by gta are subject to Local Authority and other relevant Statutory Authorities approval. Any works or services made abortive due to the client proceeding prior to these approvals is considered wholly at the Clients risk. gta hold no responsibility for resulting abortive works or costs.

- DESIGN NOTES**
- PROPOSED WORKS SUBJECT TO SECTION 278 TECHNICAL APPROVAL FROM WEST SUSSEX COUNTY COUNCIL HIGHWAYS.
 - CBR TESTS TO BE TAKEN AT FORMATION LEVEL OF NEW CARRIAGEWAY TO CONFIRM MAKE-UP.
 - CONTRACTOR TO INVESTIGATE ALL EXISTING SERVICES PRIOR TO WORKS COMMENCING ON SITE AND LIAISE WITH STATUTORY AUTHORITIES IF NECESSARY.
 - EXISTING TREES TO BE PROTECTED.

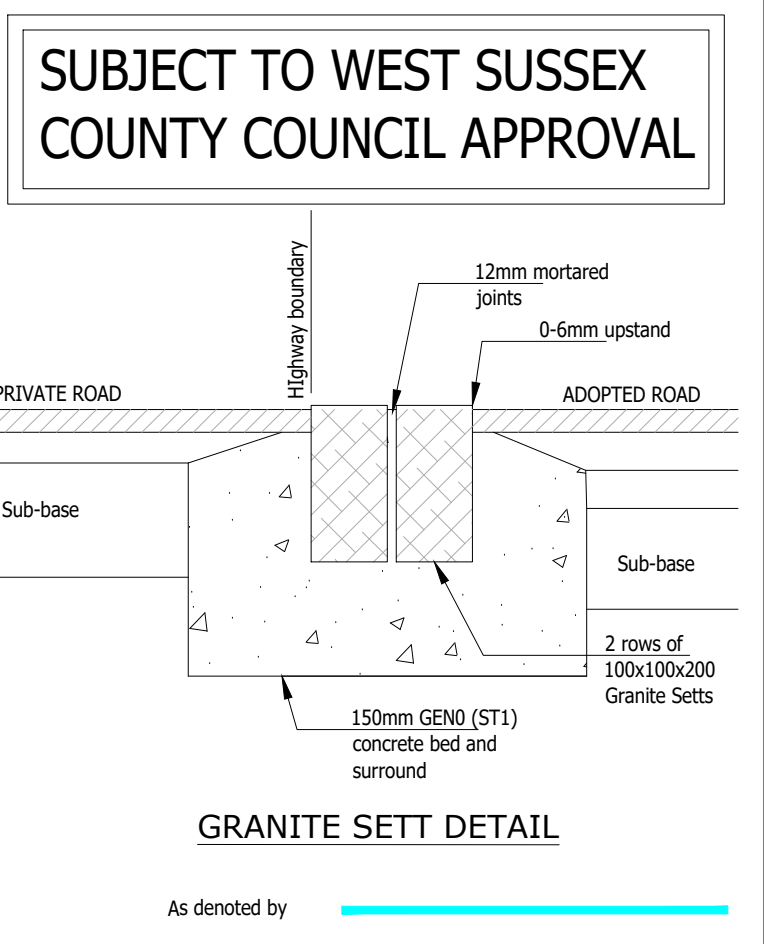

As denoted by

- INITIAL ISSUE		25.09.2019	ART	LS	
Rev	Amendments	Date	Dsn	Chk	
Status	TENDER				
Client	FOLKES ARCHITECTS				
Architect					
Project	LAND AT TODDINGTON ROAD WEST SUSSEX				
Title	SECTION 278 AGREEMENT PLAN GENERAL ARRANGEMENT				
Date	SEPT 2019	Scale @ A1	1:250		
Clients Ref.		Project Ref.			
Gloucester House, 66a Church Walk, Burgess Hill, West Sussex, RH15 9AS Tel.01444 871444 Web: www.gtaCivils.co.uk					
Drawing Number	10053_300			Rev.	-