
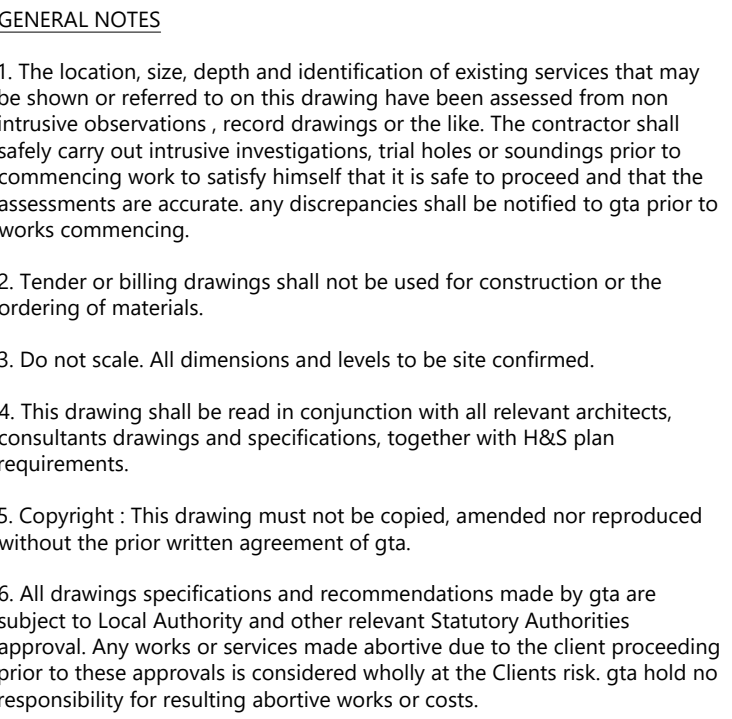


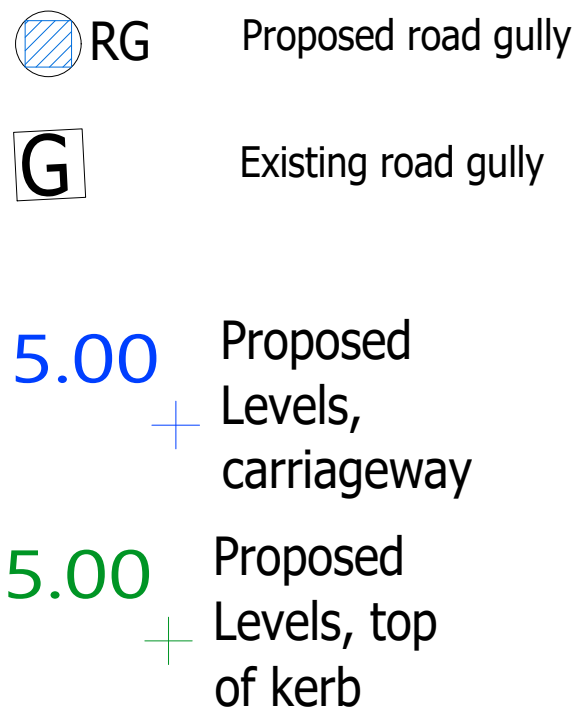

DESIGN NOTES

1. PROPOSED WORKS SUBJECT TO SECTION 278 TECHNICAL APPROVAL FROM WEST SUSSEX COUNTY COUNCIL HIGHWAYS.
2. CBR TESTS TO BE TAKEN AT FORMATION LEVEL OF NEW CARRIAGEWAY TO CONFIRM MAKE-UP.
3. CONTRACTOR TO INVESTIGATE ALL EXISTING SERVICES PRIOR TO WORKS COMMENCING ON SITE AND LIAISE WITH STATUTORY AUTHORITIES IF NECESSARY.
4. EXISTING TREES TO BE PROTECTED.

SUBJECT TO WEST SUSSEX
COUNTY COUNCIL APPROVAL

-	INITIAL ISSUE		25.09.2019	ART	LS
Rev	Amendments		Date	Dsn	Chk
Status					
TENDER					
Client					
FOLKES ARCHITECTS					
Architect					
Project					
LAND AT TODDINGTON ROAD WEST SUSSEX					
Title					
SECTION 278 AGREEMENT PLANT DRAINAGE					
Date	SEPT 2019		Scale @ A1	1:250	
Clients Ref.			Project Ref.		

 **gtaCivils**
Consulting Engineers

Glooucester House, 66a Church Walk,
Burgess Hill, West Sussex, RH15 9AS
Tel.01444 871444 Web: www.gtacivils.co.uk

Drawing Number	Rev.
10053_301	-