



0 1 2 4 6 8 10m

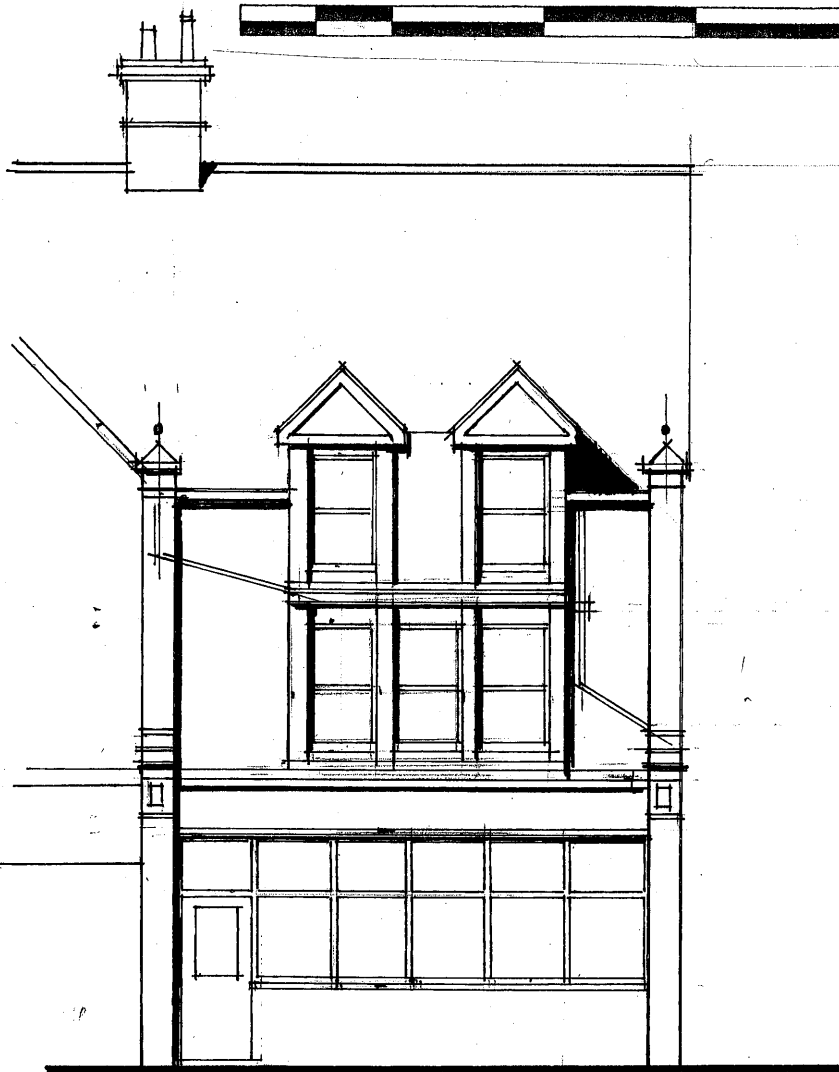

FRONT ELEVATION EXISTING/BEACH RD.

PLANNING NOTES:
 *THIS DRAWING IS FOR PLANNING PURPOSES ONLY
 *ALL DIMENSIONS MUST BE CONFIRMED ON SITE AS
 PART OF ANY BUILDING REGULATIONS OR
 CONSTRUCTION DRAWING PROPOSALS
 *ALL PLANNING CONDITIONS MUST BE COMPLIED WITH
 •REVISION 'A' 14.10.2020

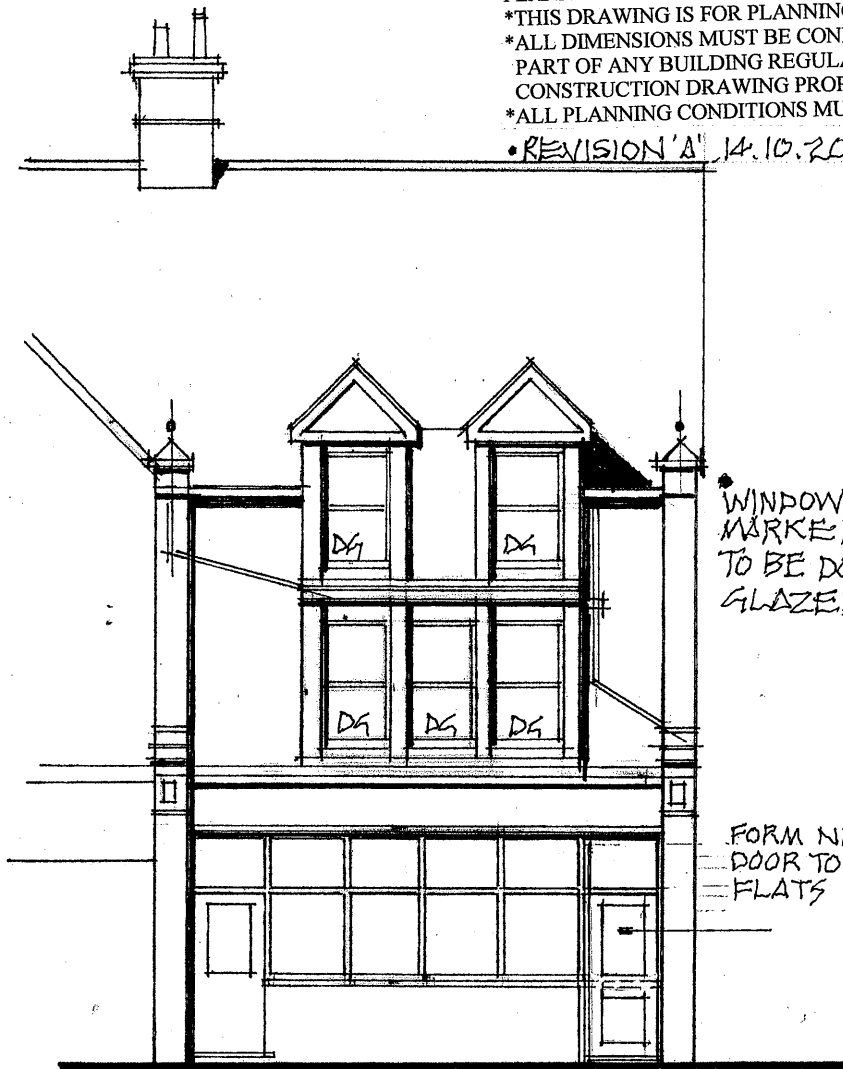

WINDOWS,
 MARKED 'DG'
 TO BE DOUBLE
 GLAZED

FORM NEW ENTRY
 DOOR TO NEW
 FLATS

FRONT ELEVATION PROPOSED/BEACH ROAD

PROPOSED ALTERATIONS TO FORM 2 FLATS ABOVE OFFICES
 15, BEACH ROAD, LITTLEHAMPTON, SUSSEX
 GRAHAM NICOLLS LTD, DESIGN. TEL/07990 522709

SCALE: 1:100 @ A4
 DATE: 01.07.2020
 DWG: 080616/TP.04 'A'