

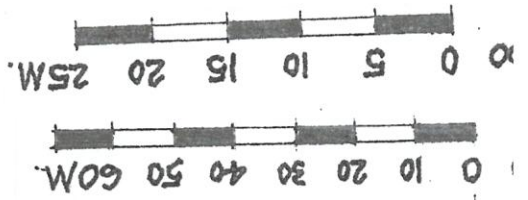


DOCK PLAN + LOCATION PLAN
 BEACH ROAD, LITTLEHAMPTON
 HAM NICOLLS. BUILDING DESIGN + TECHNOLOGY T07990522709
 SCALE / 1:500 + 1:1250 @ A4
 DATE / 10.04.2017
 DWG. No / 080616/TP.01

1:500 BLOCK PLAN

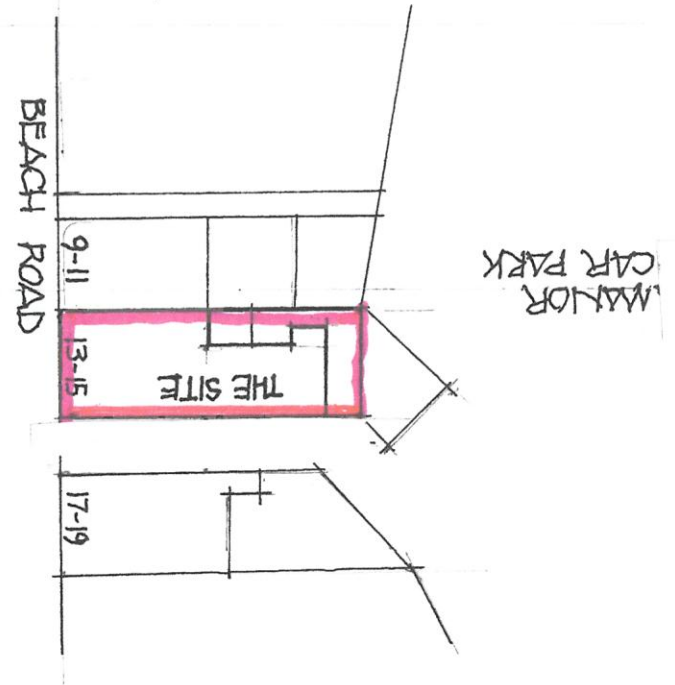

1:1250 LOCATION PLAN

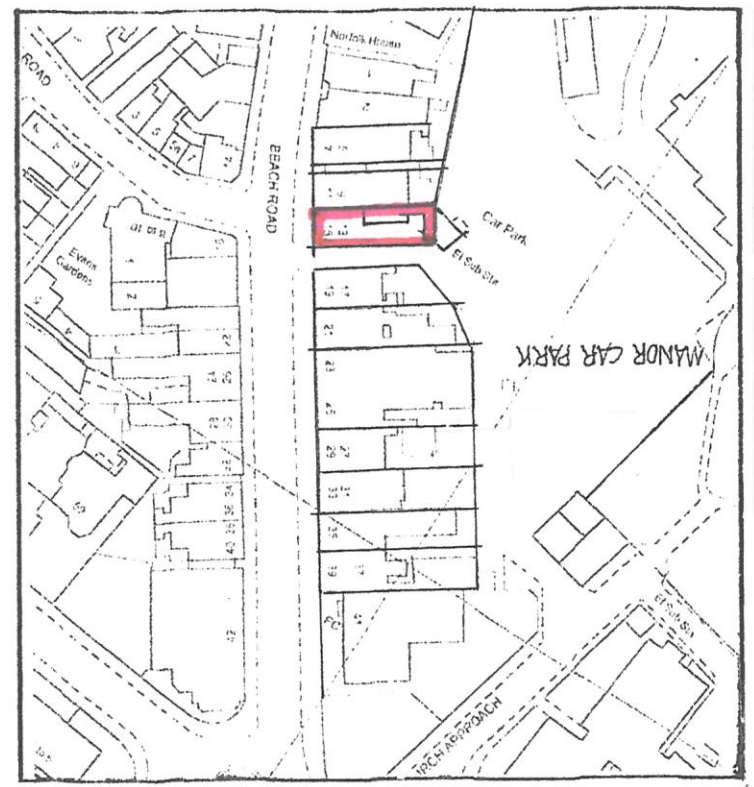

NORTH

