


THORN


96263374 ALTIS 2KW R5 HQITS-S CL1 WI

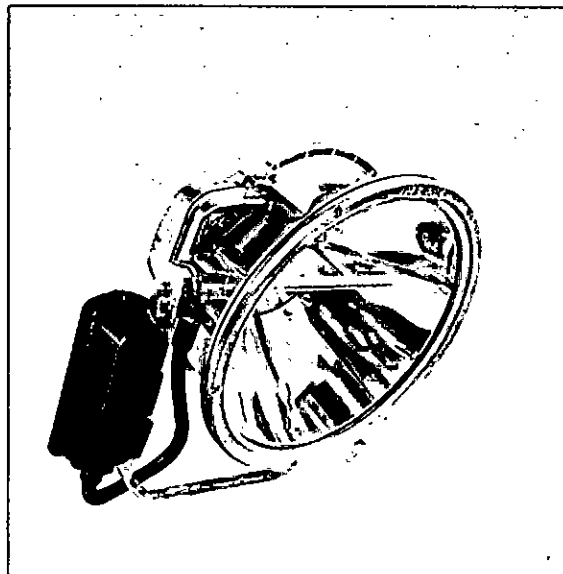


Total power: 2075 W
Dimensions: 566 x 626 x 285 mm
Weight: 14.25 kg
Scx: 0.21 m²



TLG ALTI F STANDPDB.jpg

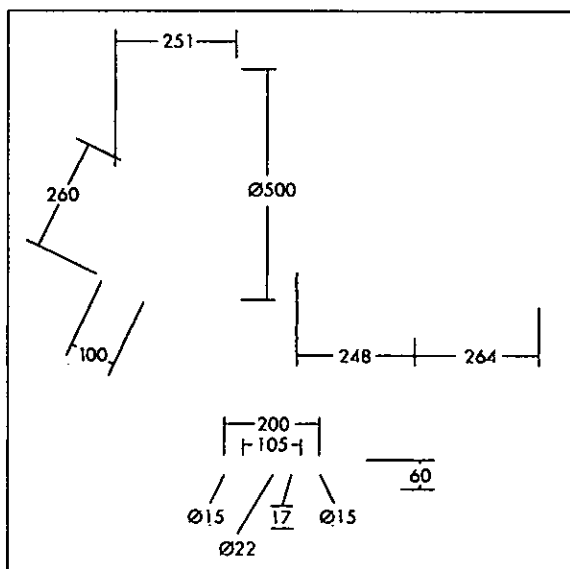

TLG ALTI M LDBACK.wmf

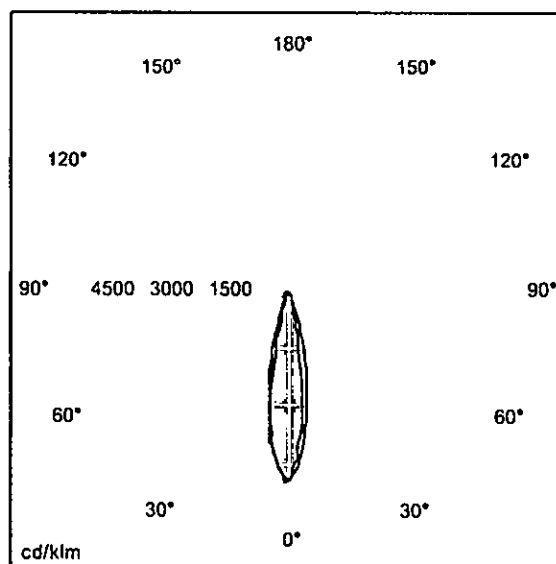

TLLA AR52AA.Idt

Luminaire efficacy*: 79 lm/W
Lamp efficacy: 96 lm/W
Ballast: 1x MAG
Luminaire input power*: 2075 W Power factor = 0.98

All values marked with an * are rated values. Unless stated otherwise, the values apply to an ambient temperature of 25°C.

Thorn Lighting is constantly developing and improving its products. The right is reserved to change specifications without prior notification or public announcement.

© Thom Lighting

ARUN DISTRICT COUNCIL LU/299/19/PL