


TOWERMASTER DATA SHEET

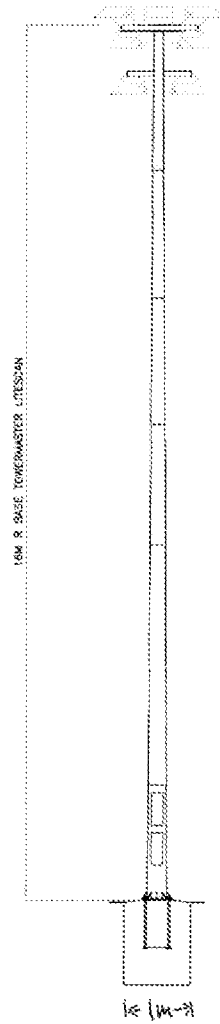

Diameter of column at base 0.5m

R BASE LITESCAN 18M HIGH