


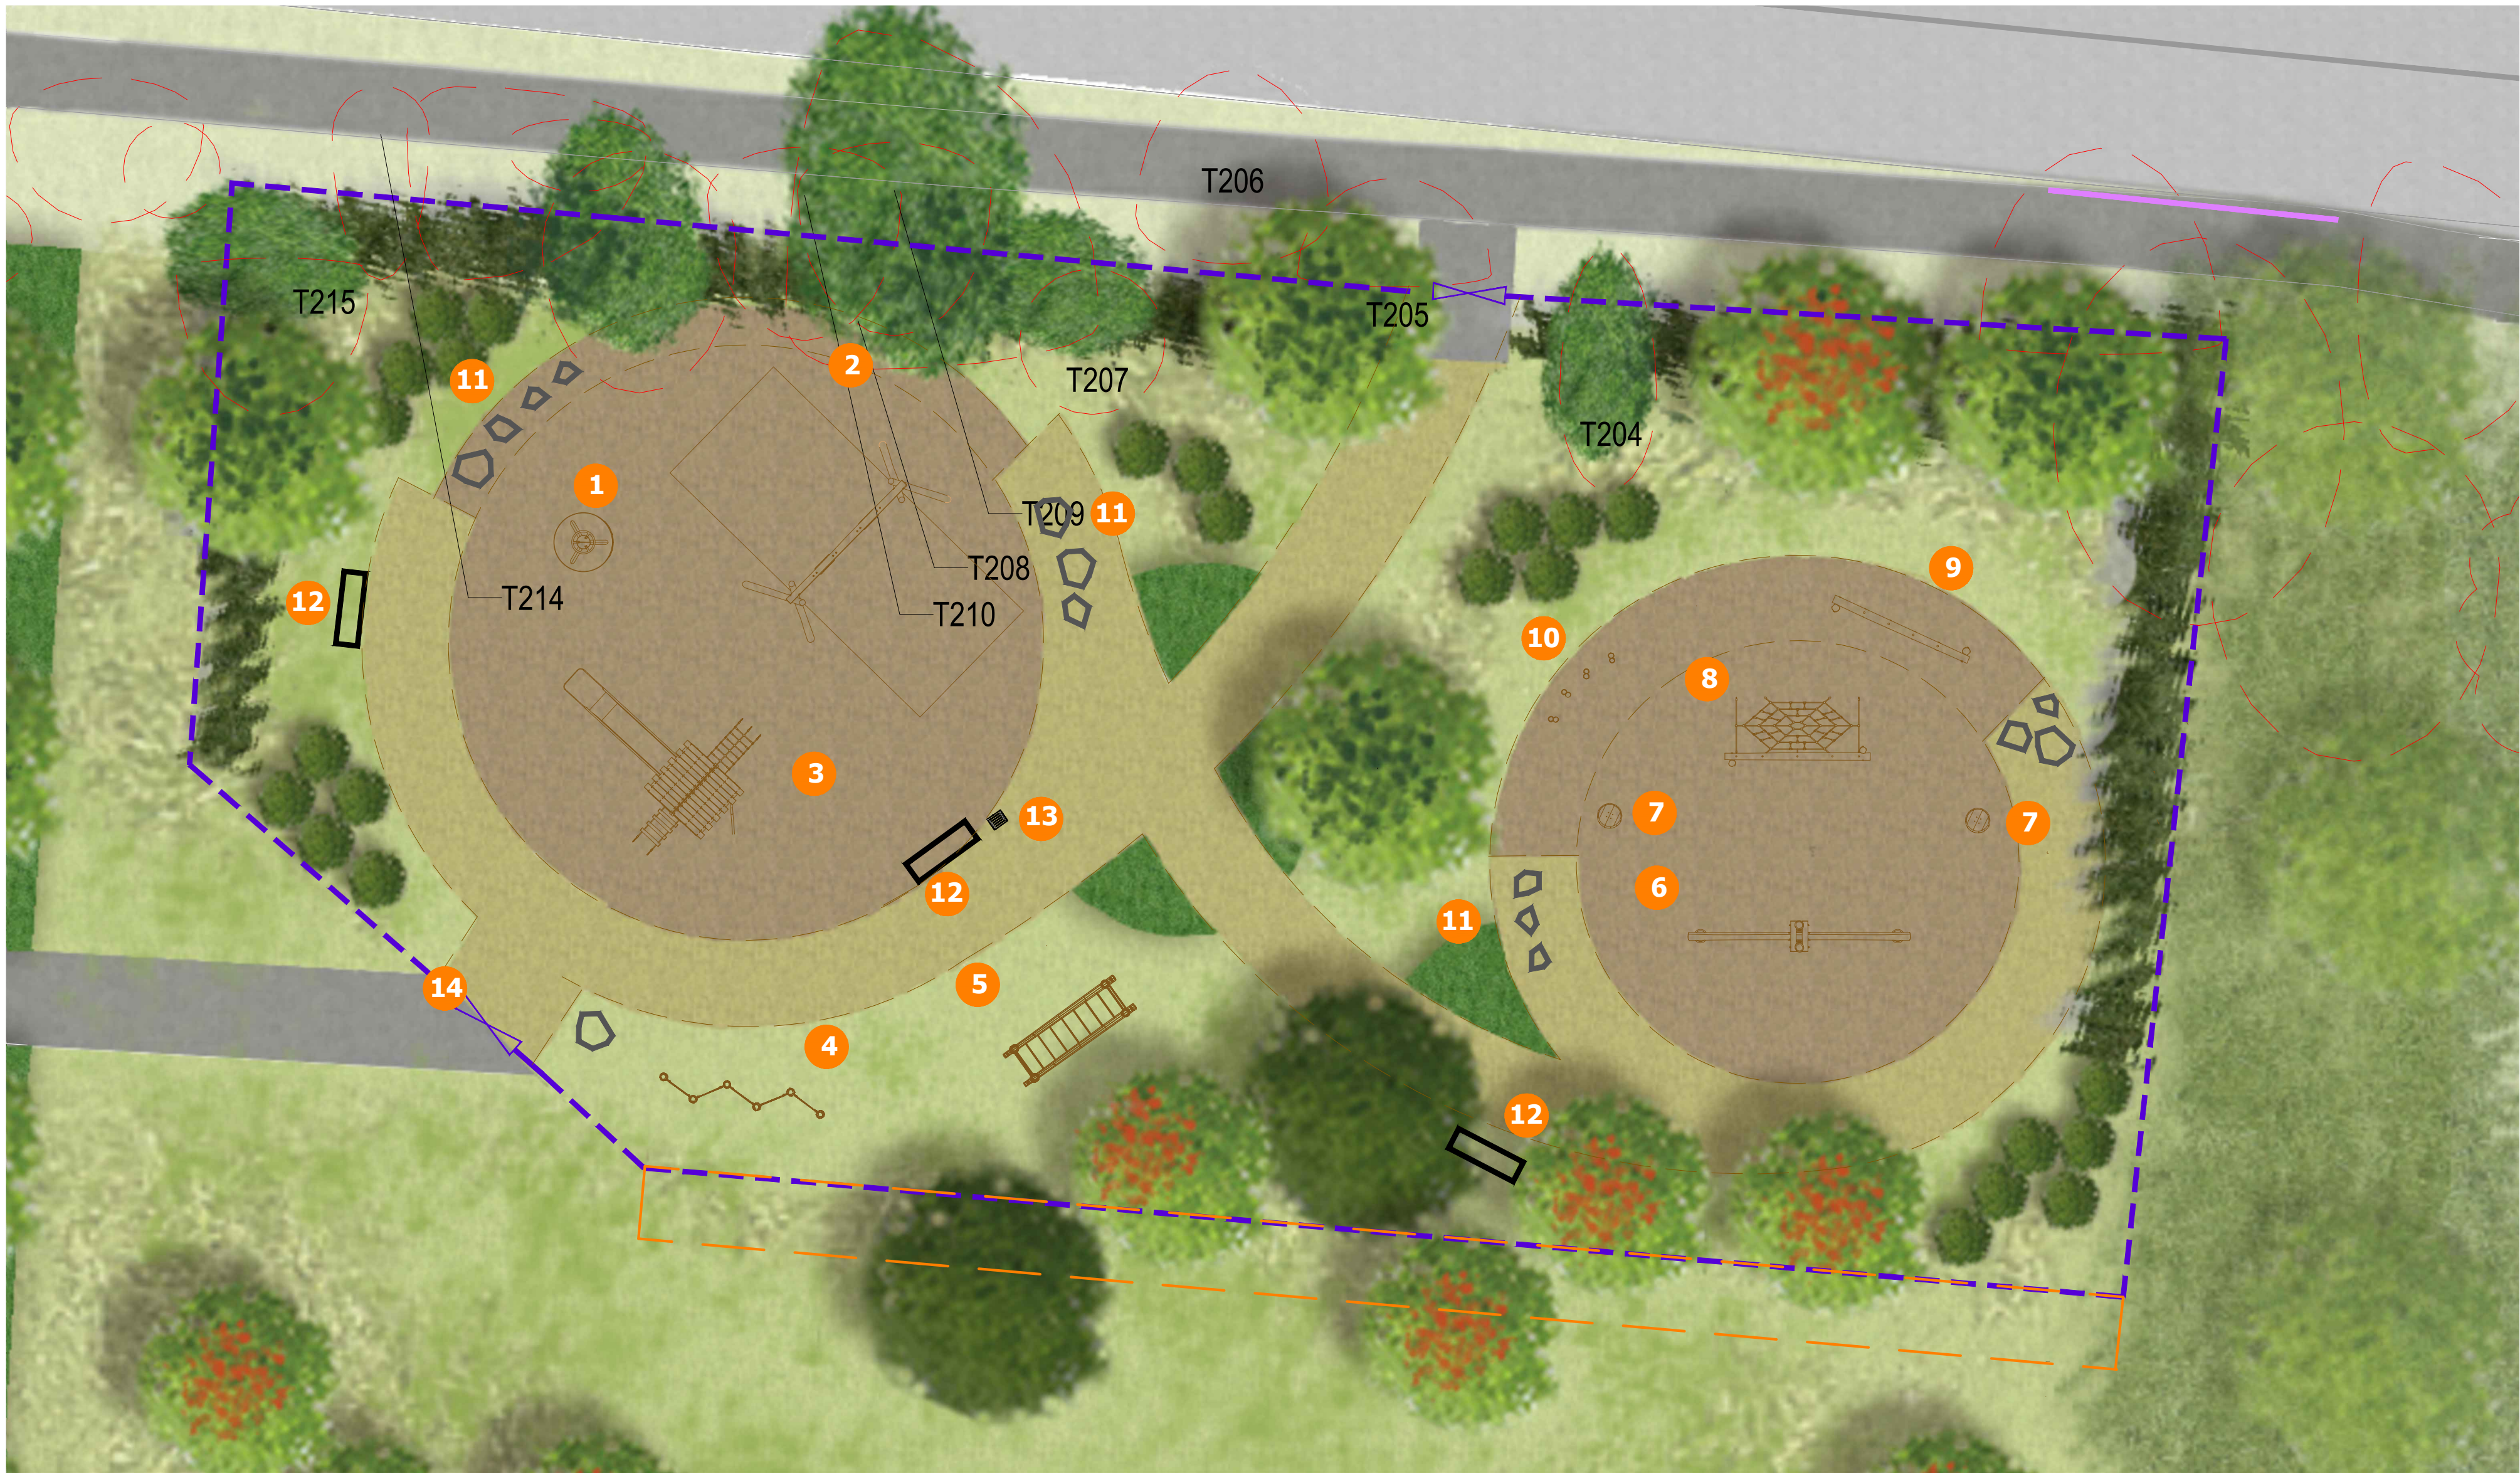

1 Revolving plate




2 Double Swing



14 Bow top fencing and gates



3 Square tower with slide

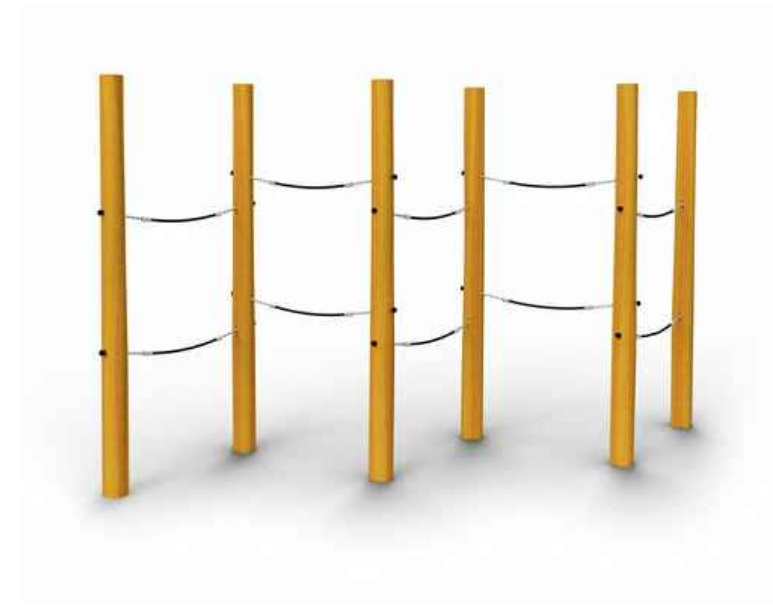

4 Labyrinth climber



5 Rope bridge




6 Pendulum see-saw




7 Revolving seat




13 Waste/recycling bin

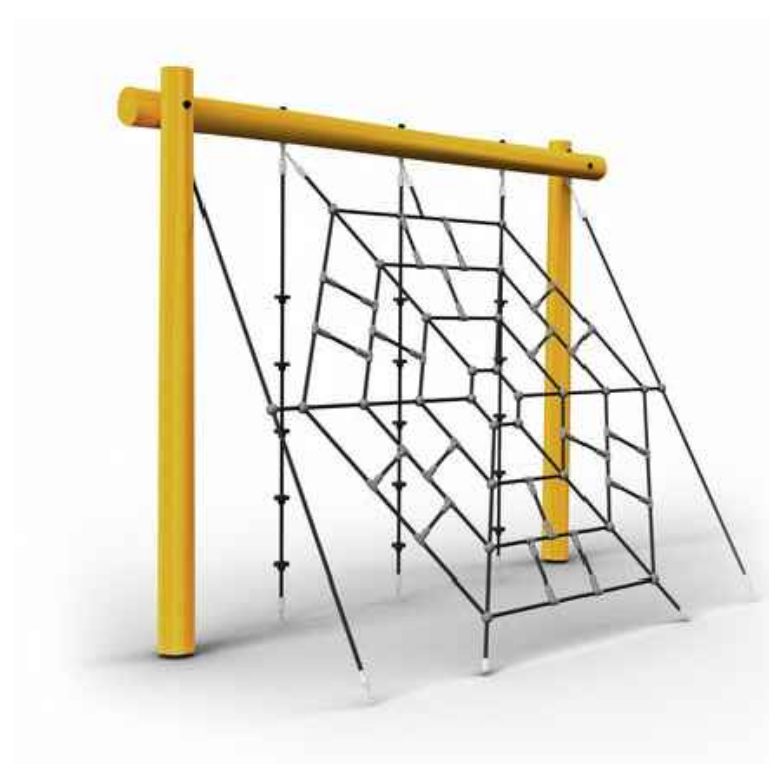


8 Web rope climber

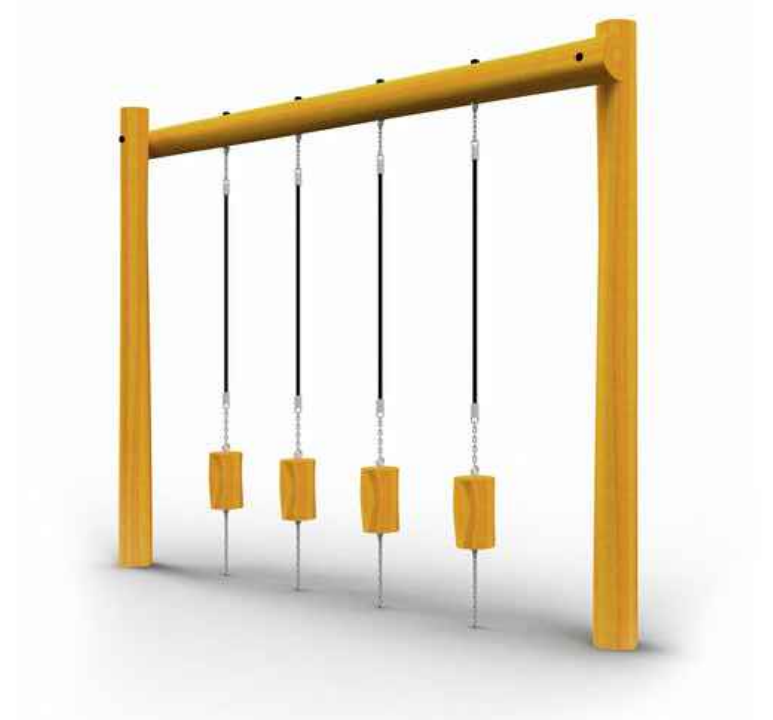

9 Rope log walker

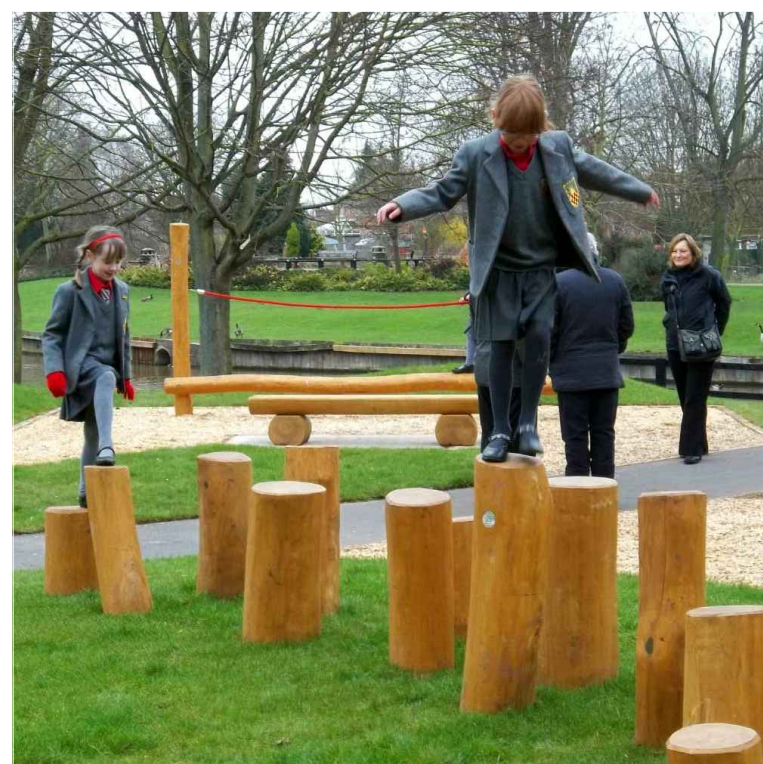

10 Jumping blocks

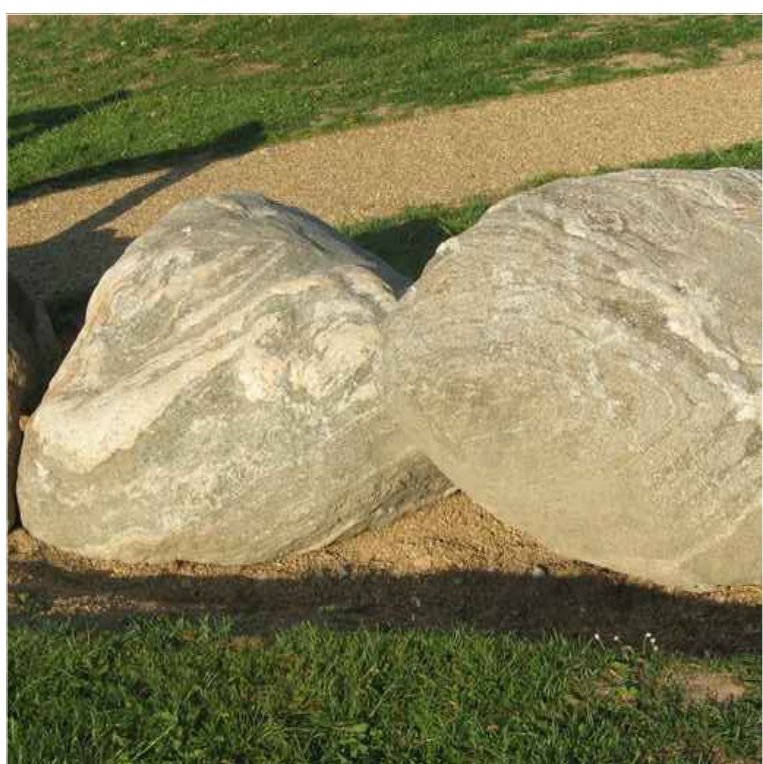


11 Play boulders



12 Bench

Key

- Proposed bonded rubber mulch
- Proposed timber edging
- Proposed self binding gravel
- Proposed boulders
- Proposed bench
- Proposed timber play equipment (Miracle Design and Play Ltd/ Jupiter Play or equivalent)
- Proposed amenity grass
- Proposed hedge (refer to LA300 for details)
- Proposed hazel coppice planting (refer to LA302 for details)
- Proposed vegetation along Lyminster bypass
- Proposed play area hooped railings
- Proposed pedestrian barriers along the edge of the footpath

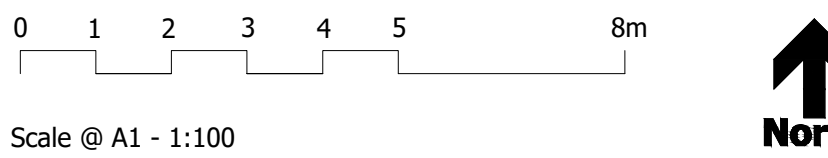

A088461 LA300-303[T].dwg 07.05.20



Persimmon Homes
North Littlehampton:
Parcel A2 & B6
LEAP Design **LA303**
Revision T