
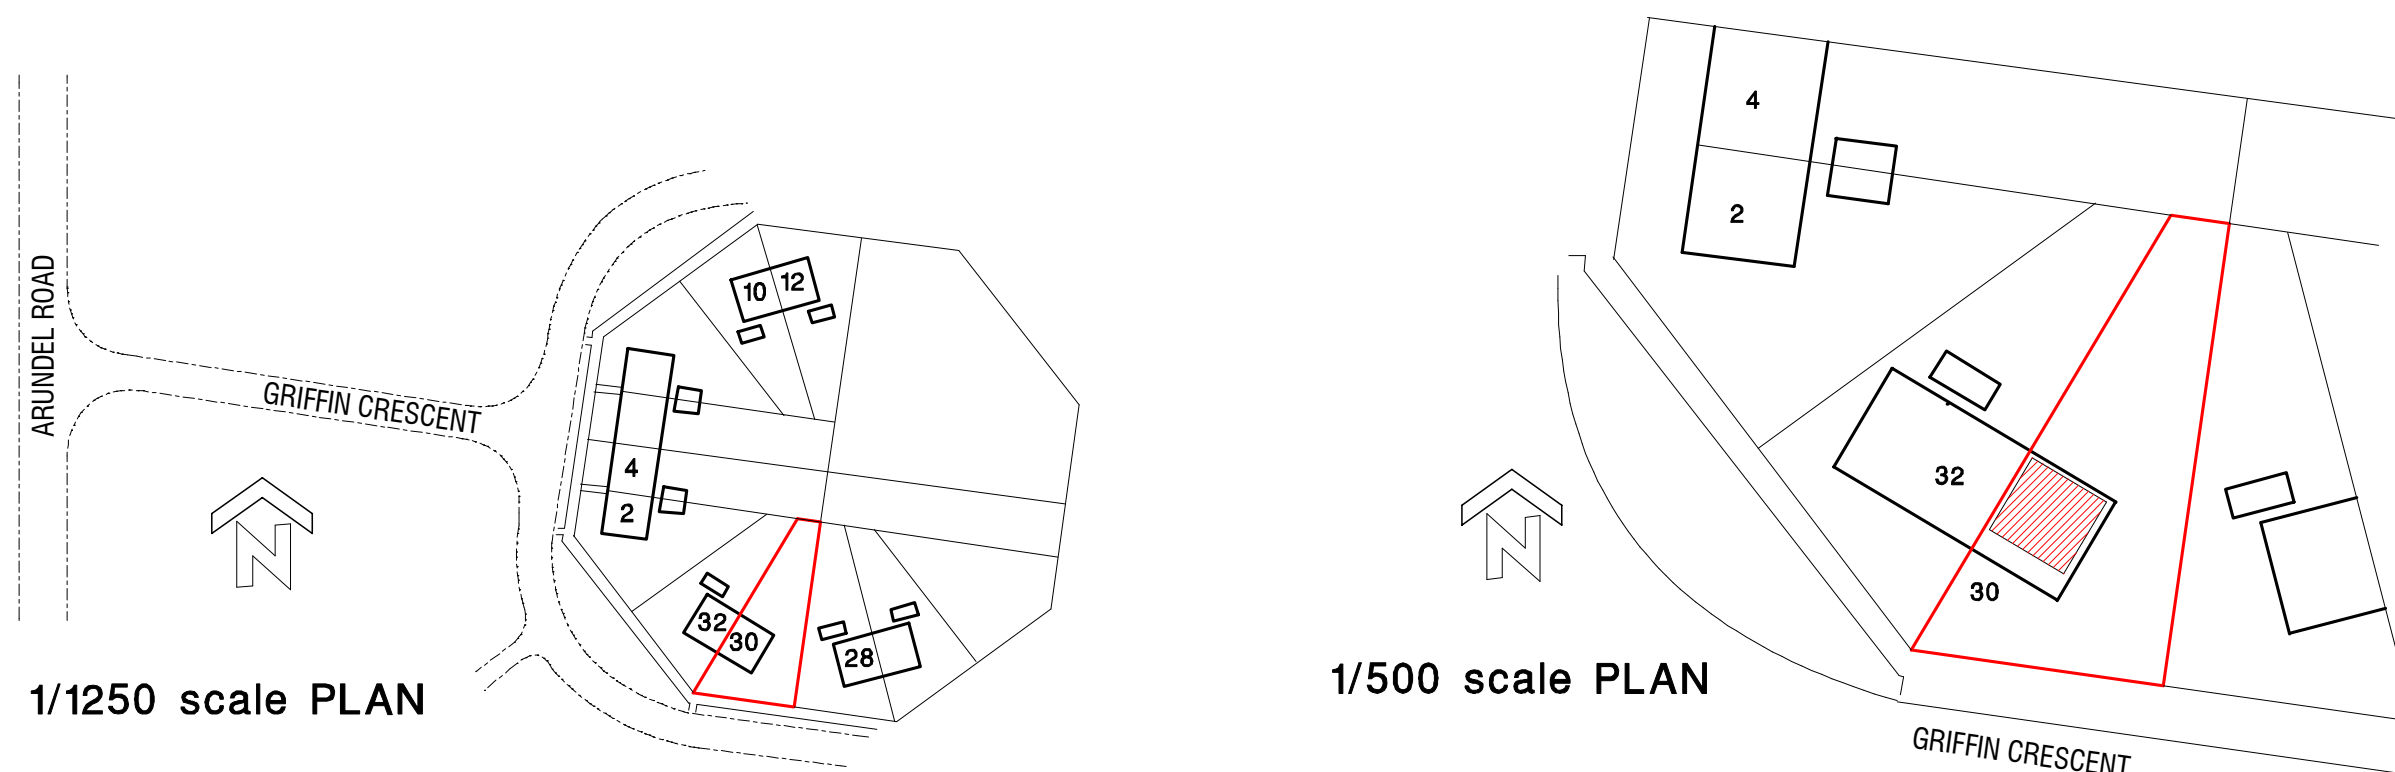
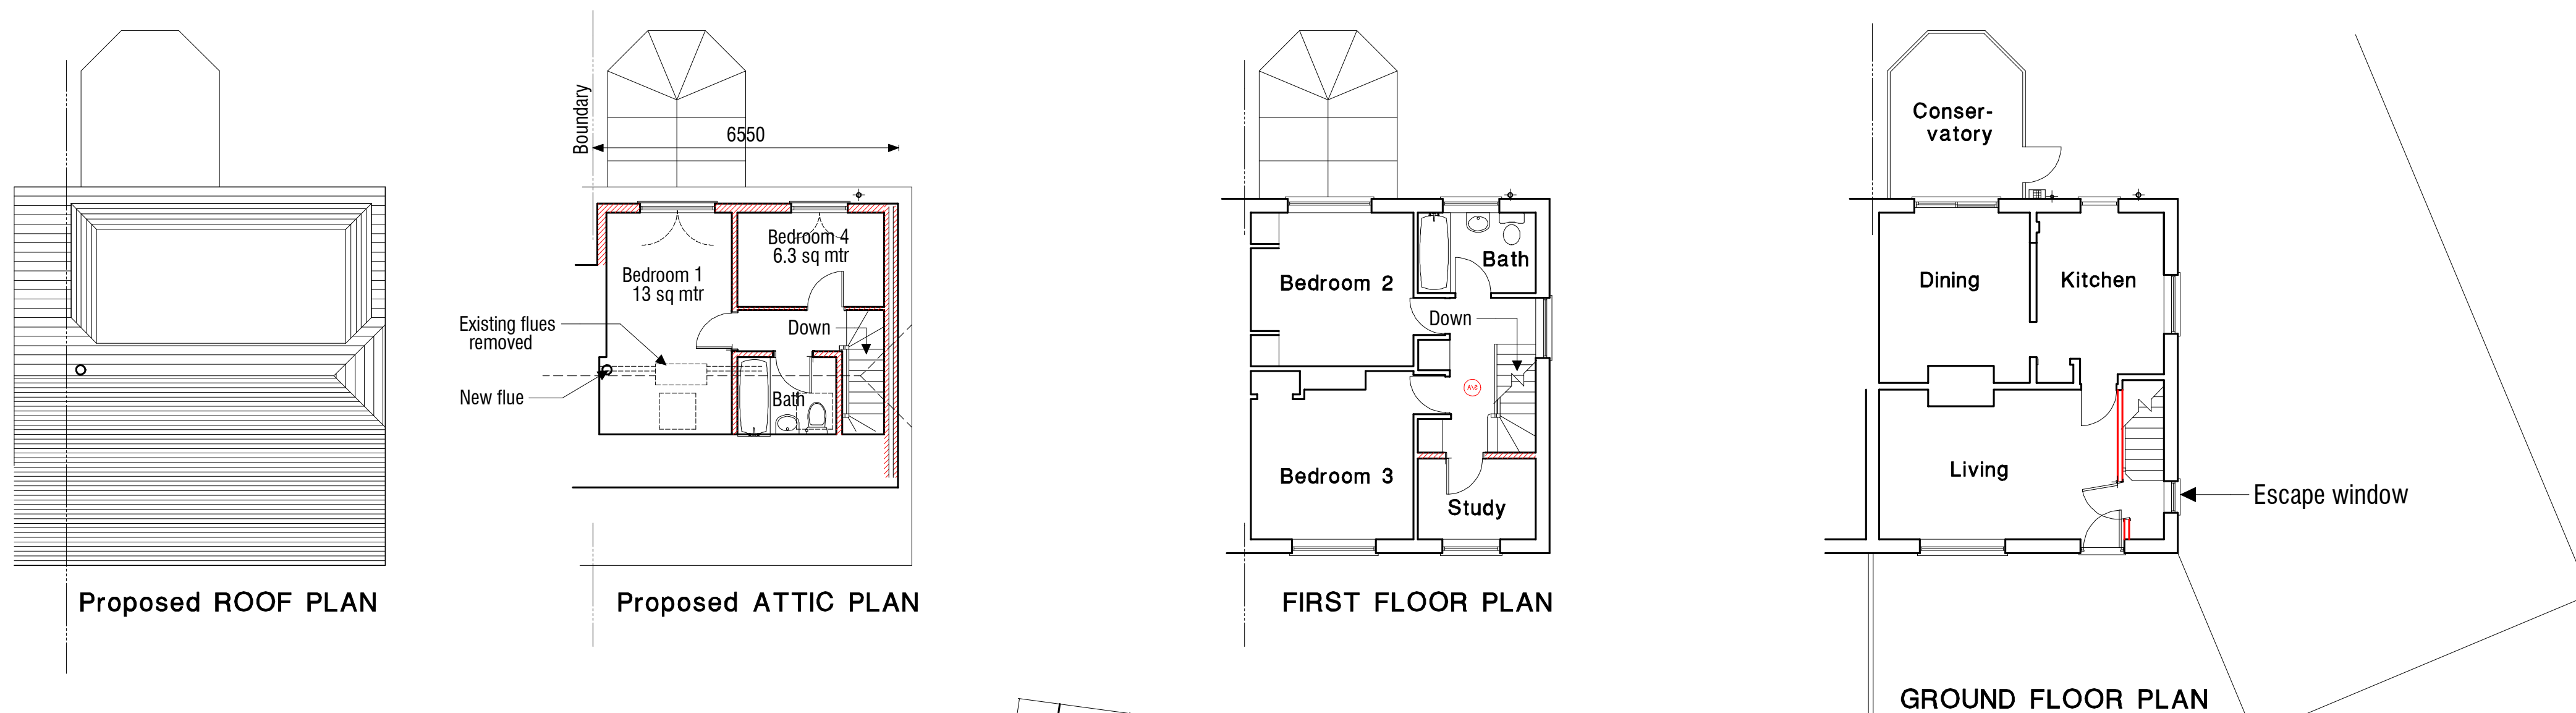


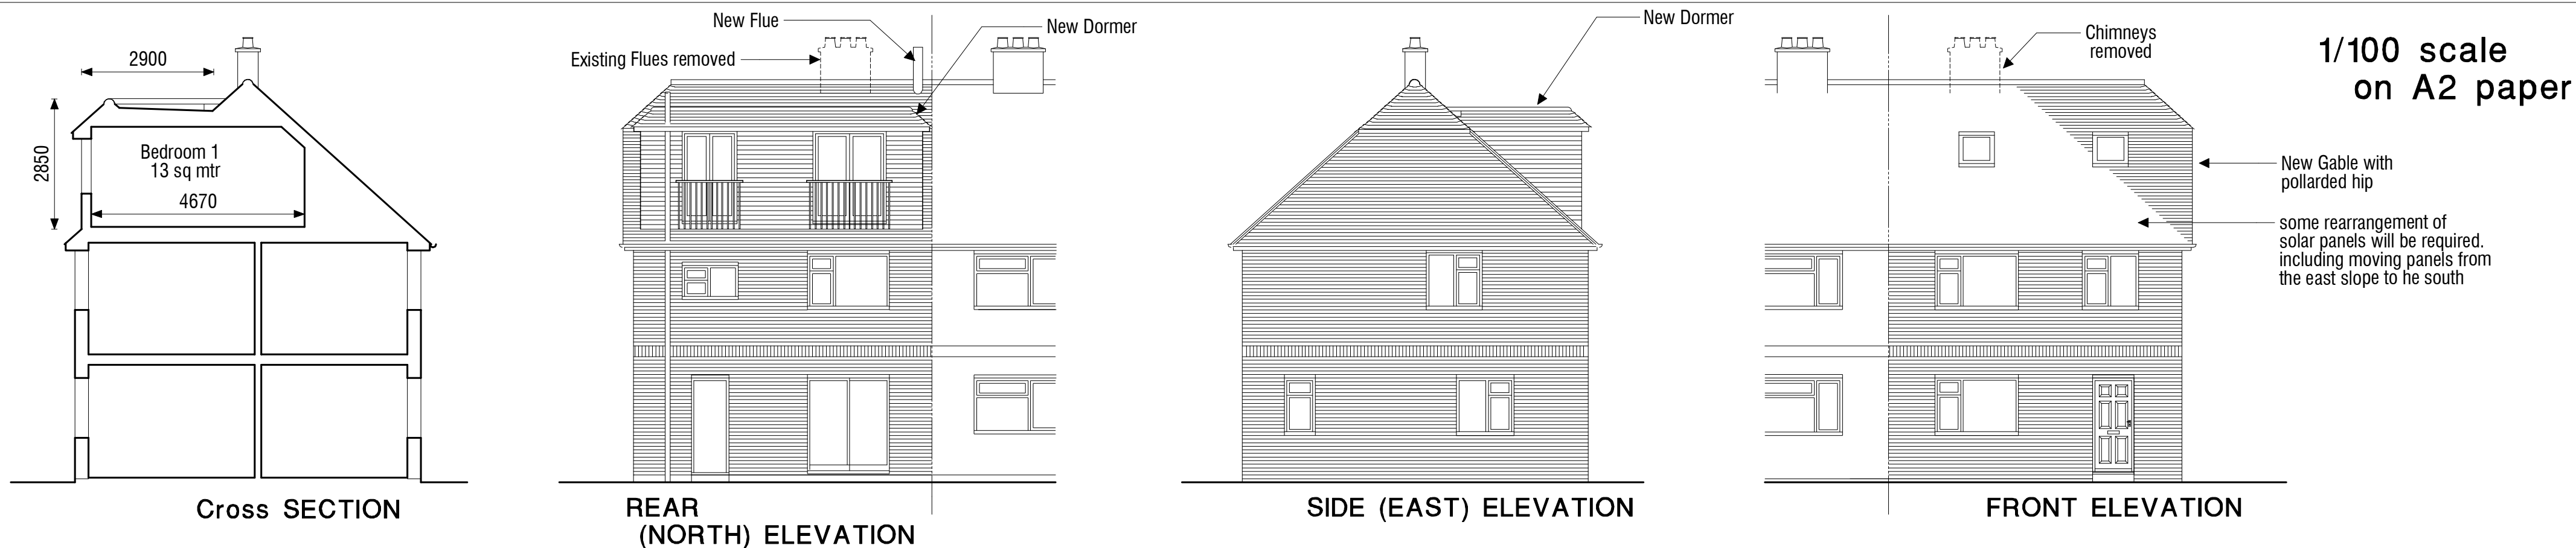

# 30 Griffin Crescent, Littlehampton - Proposed Loft Conversion for D.Bunce