


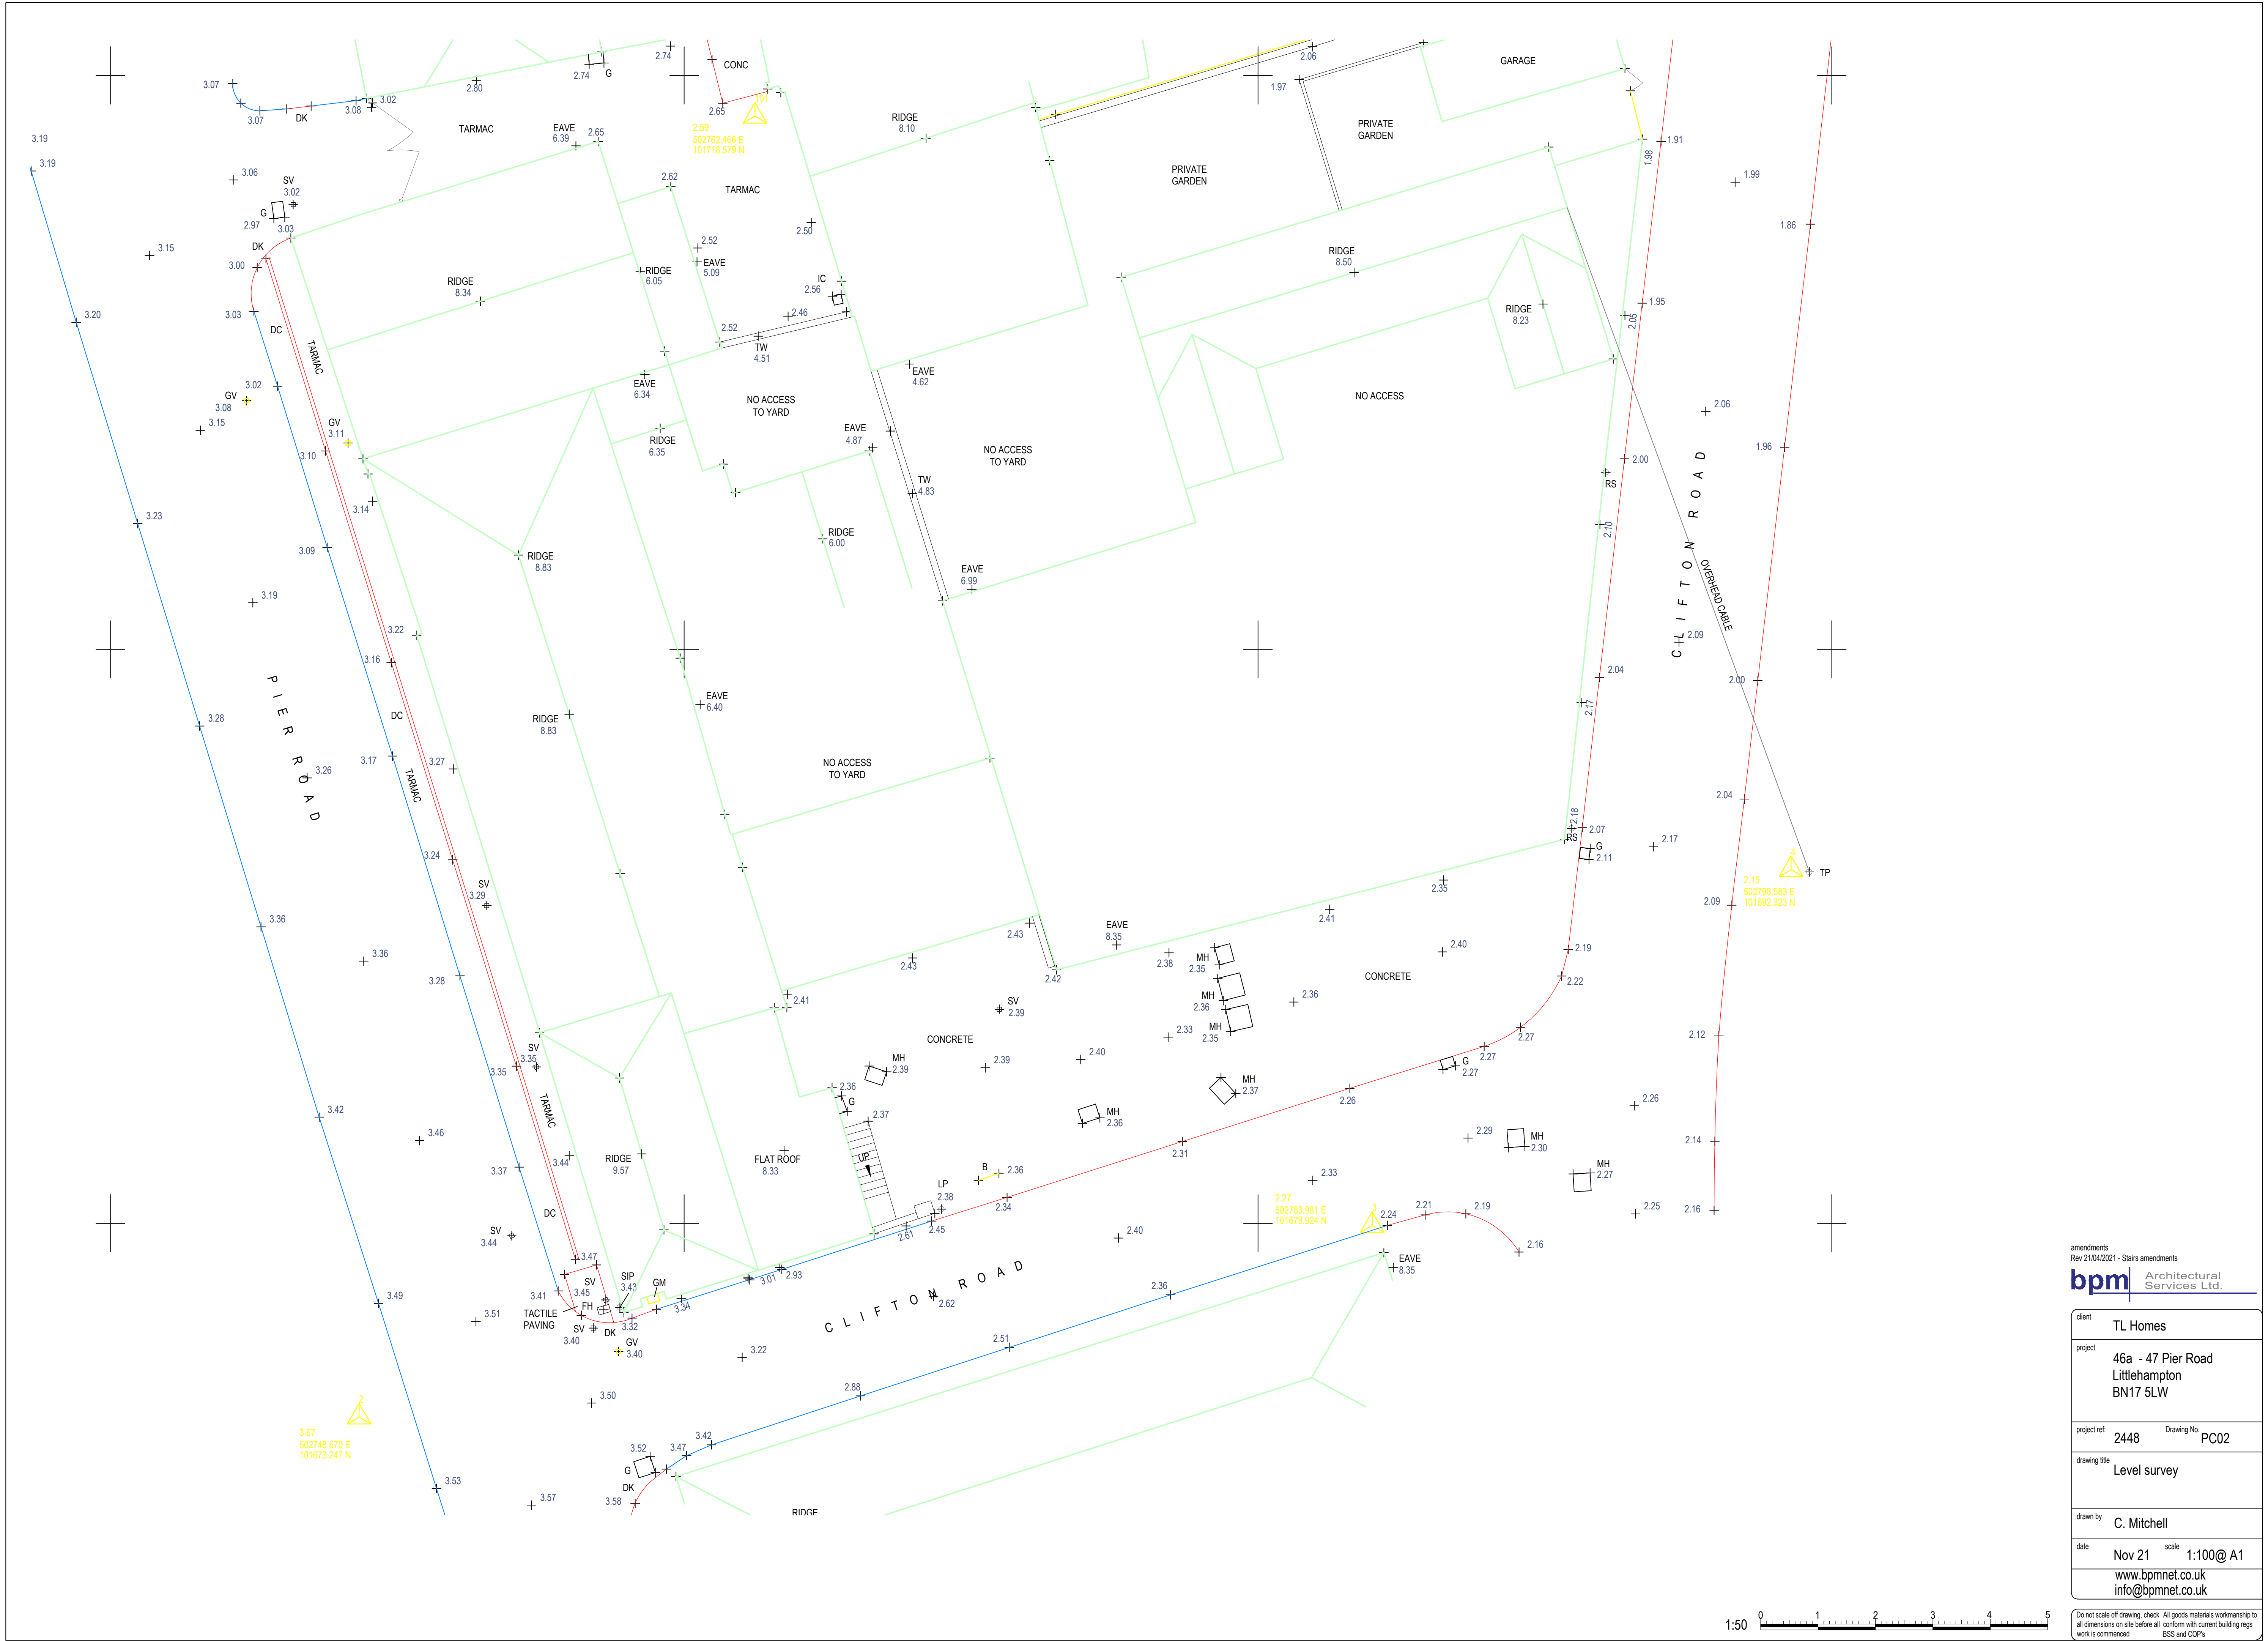

amendments
Rev 21/04/2021 - Stairs amendments

bpm Architectural Services Ltd.

client	TL Homes
project	46a - 47 Pier Road Littlehampton BN17 5LW
project ref.	2448
drawing No.	PC02
drawing title	Level survey
drawn by	C. Mitchell
date	Nov 21
scale	1:100@ A1
www.bpmnet.co.uk info@bpmnet.co.uk	

Do not scale off drawing, check all dimensions on site before all work is commenced. All goods materials workmanship to conform with current building regs BSS and COP's