


Minster Court, Littlehampton
Transport Statement

Appendix A

Paul Basham Associates Ltd
Report No. 153.0001/TS/1

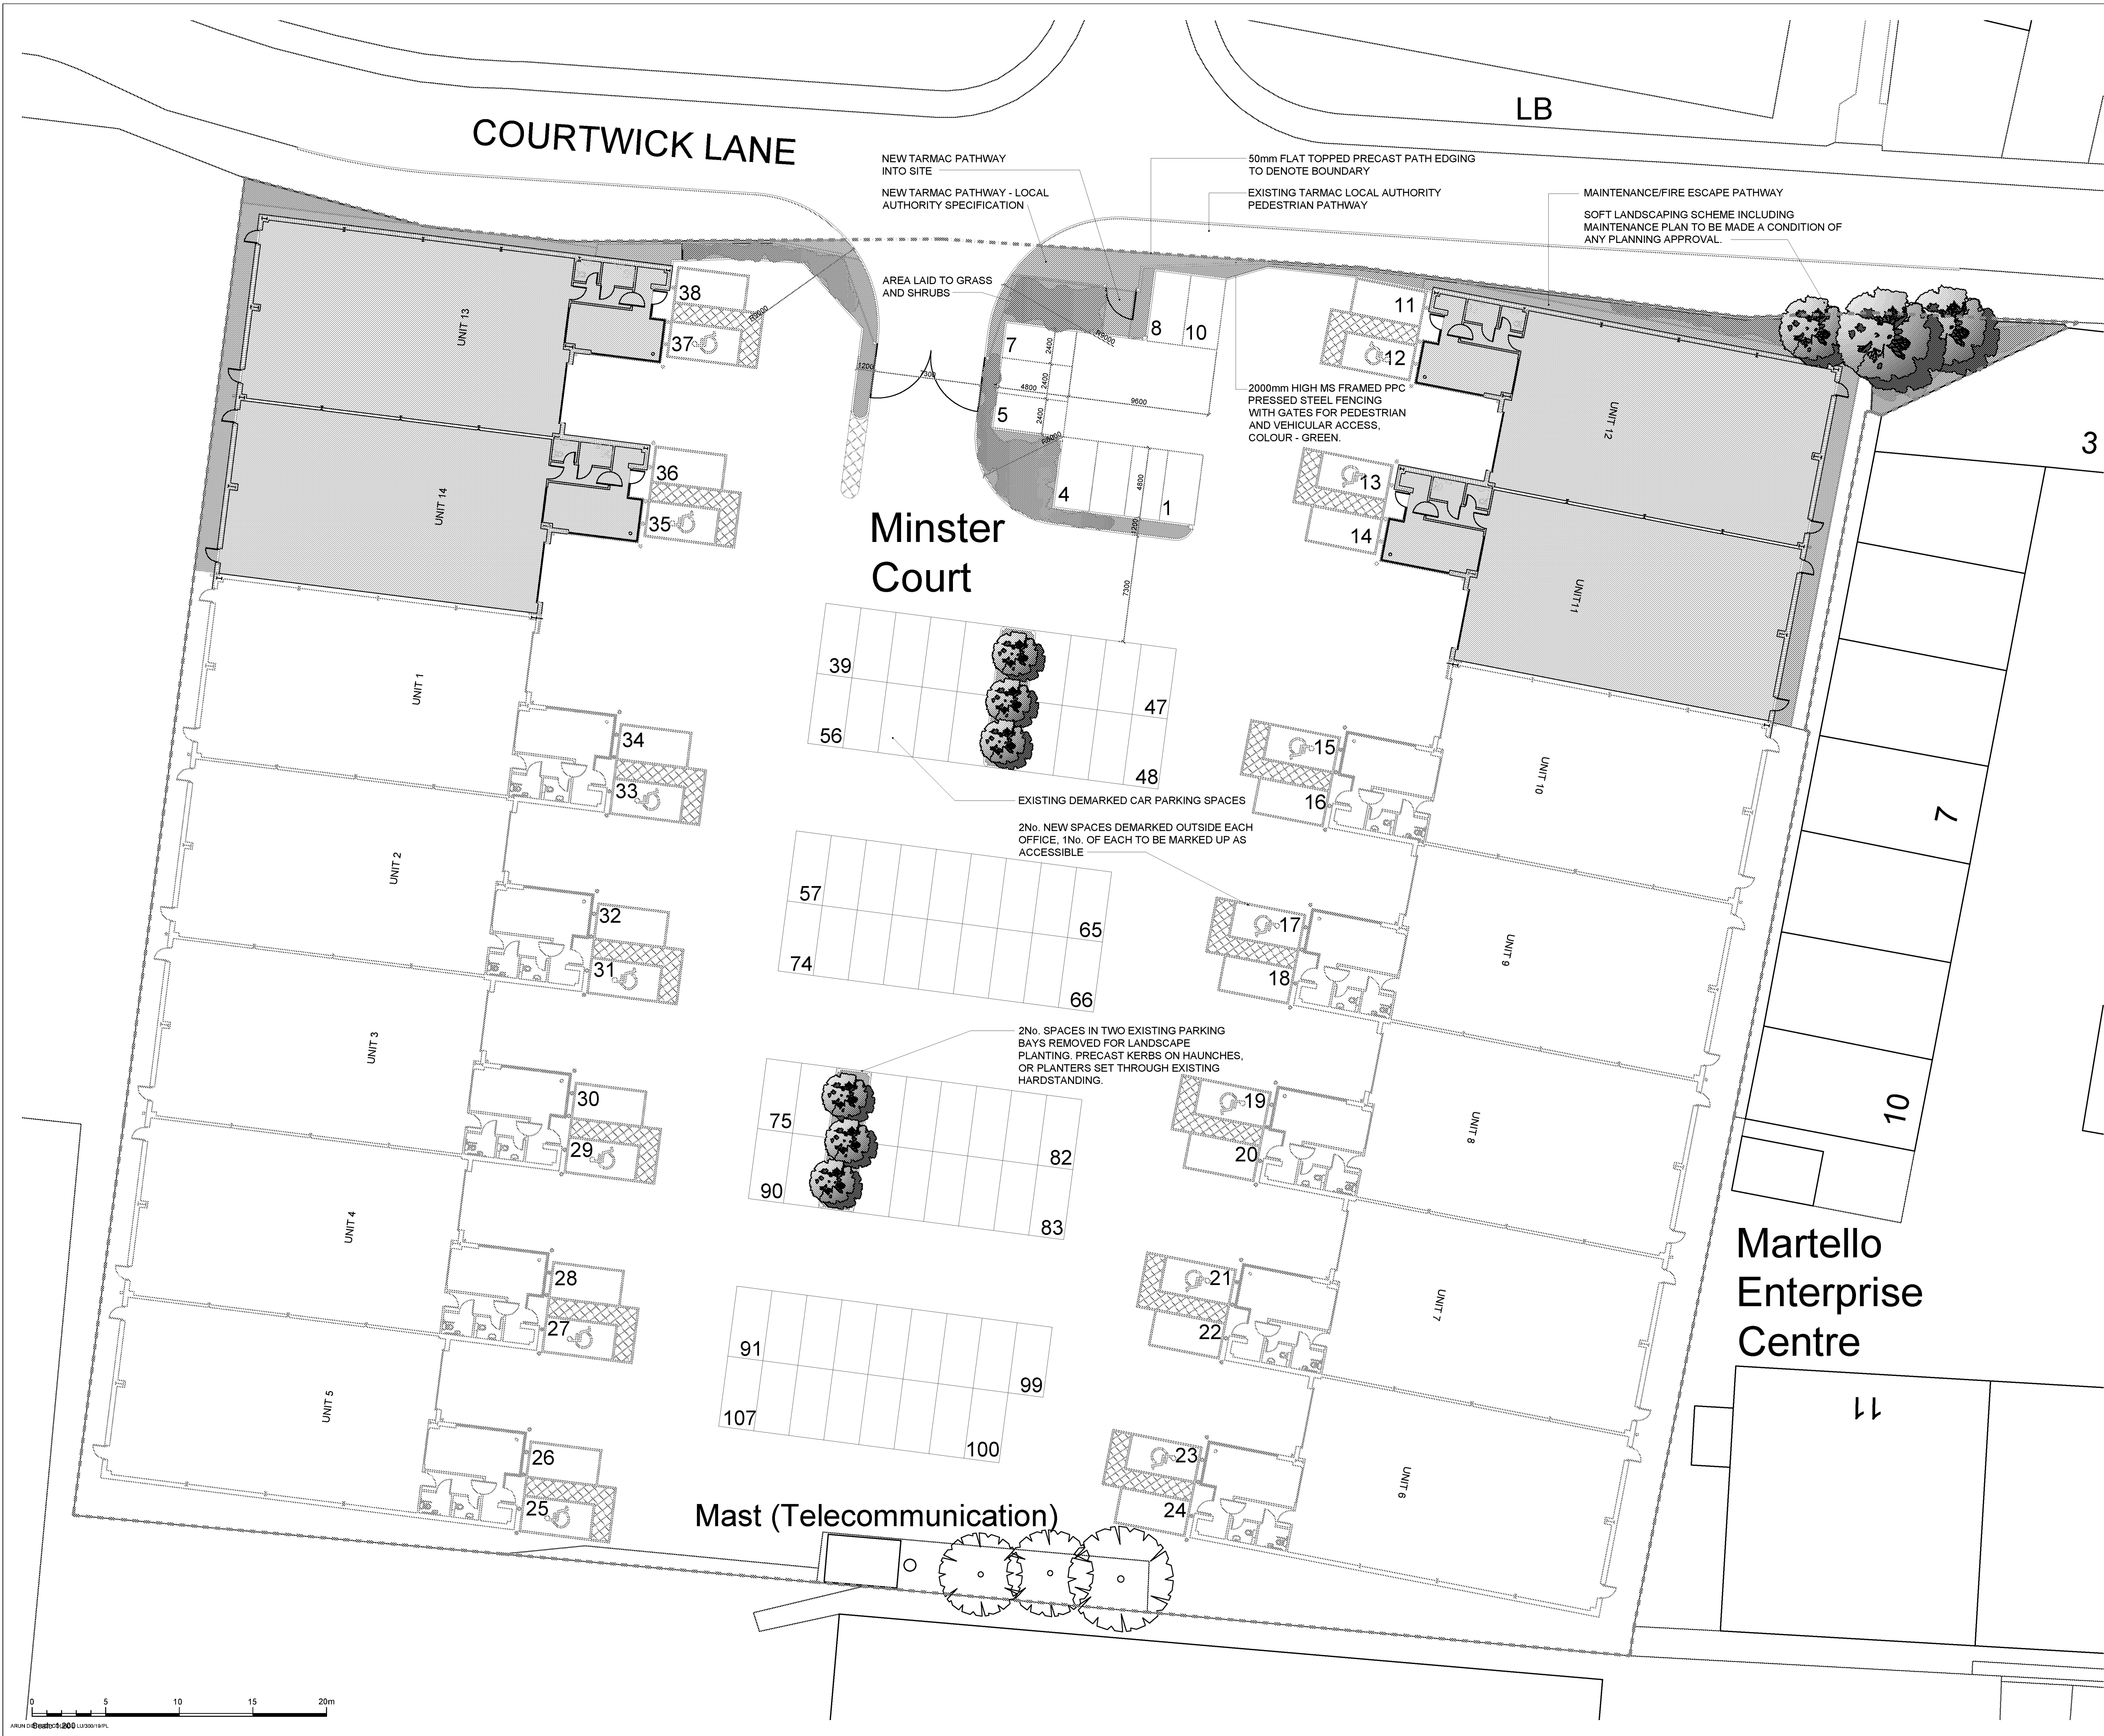

REV B EXISTING CAR PARKING NUMBERS ADDED 07.08.19 CS

REV A PROPOSED UNITS 11-14 HANDED, BOUNDARY TO AREA TO RIGHT OF FRONTAGE AMENDED, EXTENT OF PROPOSED SOFT LANDSCAPING ADDED 02.08.19 CS

REV	DESCRIPTION	DATE	INITIAL
STAGE:			

PLANNING

CS2 CHARTERED SURVEYORS
4 Bridgewater House, Queensbridge, Northampton, NN4 7BF
T 01604 603030
E csharp@CS2.co.uk

PROJECT:

MINSTER COURT, COURTWICK LANE, LITTLEHAMPTON. BN17 7RN

TITLE:

PROPOSED SITE PLAN - OPTION B

DRAWN:	CHECKED:	DATE:
CS	LS	07/08/2019

SCALE:	DRAWING NO.	REV:
1:200 @ A1	1054486/P02	B

Minster Court, Littlehampton
Transport Statement

Appendix B

Paul Basham Associates Ltd
Report No. 153.0001/TS/1

Littlehampton ATC


Channel 1 - Eastbound

Vehicle Flow

Week 1

Hr Ending	10/07/2019 Wednesday	11/07/2019 Thursday	12/07/2019 Friday	13/07/2019 Saturday	14/07/2019 Sunday	15/07/2019 Monday	16/07/2019 Tuesday	5 Day Ave	7 Day Ave
1	0	2	1	1	3	0	1	1	1
2	0	0	1	2	3	1	0	0	1
3	1	2	0	1	6	0	1	1	2
4	1	1	0	2	1	1	1	1	1
5	4	2	3	1	0	4	3	3	2
6	15	13	13	8	2	19	24	17	13
7	17	23	17	6	3	19	17	19	15
8	52	37	48	12	5	38	46	44	34
9	100	113	57	22	7	59	80	82	63
10	43	72	39	35	20	35	47	47	42
11	45	45	79	76	40	44	37	50	52
12	47	62	56	65	35	36	32	47	48
13	39	60	71	84	102	60	55	57	67
14	43	51	56	62	39	60	52	52	52
15	57	69	73	39	40	52	52	61	55
16	52	77	113	42	42	83	77	80	69
17	121	87	107	35	32	94	117	105	85
18	135	114	88	35	21	164	164	133	103
19	45	54	48	42	14	43	36	45	40
20	22	33	35	24	8	23	35	50	26
21	21	12	22	15	18	17	16	18	17
22	15	20	15	10	11	15	10	15	14
23	10	14	18	9	10	6	9	11	11
24	1	8	7	5	4	2	6	5	5

7-19	773	841	835	549	597	768	795	804	703
6-25	852	938	872	602	237	837	873	884	780
								80	78
0-24	886	971	967	633	466	875	918	923	817

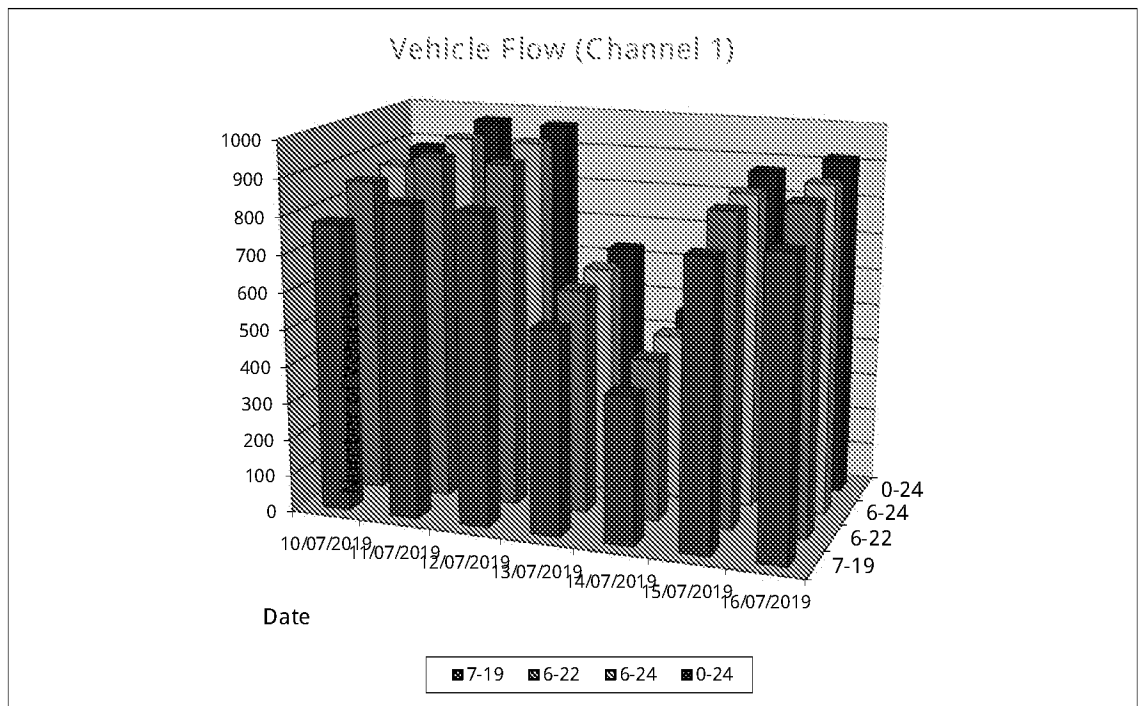

Littlehampton ATC

Channel 1 - Eastbound

Average Speed

Week 1

Hr Ending	10/07/2019 Wednesday	11/07/2019 Thursday	12/07/2019 Friday	13/07/2019 Saturday	14/07/2019 Sunday	15/07/2019 Monday	16/07/2019 Tuesday
1	-	25.5	25.5	25.5	25.5	-	25.5
2	-	-	25.5	15.2	28.0	25.5	-
3	25.5	25.5	-	25.5	20.0	-	15.5
4	25.5	25.5	-	29.2	25.5	25.5	25.5
5	33.0	38.0	35.5	15.5	-	24.9	33.0
6	23.3	21.1	23.2	21.4	25.5	22.2	23.4
7	26.2	23.7	25.2	25.1	24.7	27.3	24.8
8	23.5	22.2	23.1	25.9	28.5	22.5	23.0
9	23.9	24.0	23.7	25.6	28.0	22.8	24.1
10	22.8	22.7	22.5	25.1	19.8	20.0	20.5
11	20.4	21.6	23.0	23.7	24.0	23.3	22.7
12	22.5	23.6	20.7	23.6	22.9	21.2	20.9
13	22.5	22.3	22.1	23.0	23.7	22.7	20.7
14	19.4	22.4	22.2	23.5	22.9	22.2	21.1
15	21.6	24.1	21.1	21.6	20.2	22.0	21.9
16	23.1	22.1	21.4	24.1	21.0	23.8	23.2
17	22.9	24.1	23.2	21.1	21.6	23.6	22.6
18	22.8	23.2	23.0	21.6	20.1	24.1	24.3
19	23.1	23.9	22.7	21.5	21.9	21.4	22.1
20	21.6	21.1	22.1	22.1	20.5	20.6	21.2
21	22.8	21.3	21.8	25.3	22.0	22.3	22.8
22	24.2	21.5	22.2	20.5	25.7	22.7	19.4
23	22.2	21.2	22.0	22.7	23.8	25.9	20.8
24	25.5	21.4	19.8	19.5	23.0	20.5	22.2

0-24	22.7	23.0	22.4	23.1	22.6	22.9	22.7
------	------	------	------	------	------	------	------

Average	22.8
---------	------

Channel 1 - Eastbound

85th Percentile

Hr Ending	10/07/2019 Wednesday	11/07/2019 Thursday	12/07/2019 Friday	13/07/2019 Saturday	14/07/2019 Sunday	15/07/2019 Monday	16/07/2019 Tuesday
1	-	25.8	-	-	26.0	-	-
2	-	-	-	26.1	33.3	-	-
3	-	26.1	-	-	33.6	-	-
4	-	-	-	33.1	-	-	-
5	48.6	43.3	43.9	-	-	43.7	48.1
6	25.8	25.8	26.5	26.2	25.7	26.0	25.5
7	33.3	33.8	33.4	33.9	33.9	33.4	33.3
8	33.8	26.3	25.8	33.8	33.7	25.6	26.3
9	25.5	26.1	25.7	25.6	38.5	26.2	25.8
10	26.3	26.5	25.7	33.5	25.9	26.4	25.7
11	26.3	26.4	26.1	26.4	25.6	26.0	26.0
12	26.2	25.7	25.9	25.9	33.8	25.6	25.8
13	25.5	26.2	25.9	26.2	26.0	26.3	25.8
14	25.9	26.5	26.2	33.5	26.3	25.9	25.5
15	26.4	33.2	25.8	26.0	26.1	26.0	26.0
16	26.3	26.0	26.1	26.0	26.3	26.0	25.7
17	25.9	33.1	25.7	25.9	25.5	33.2	26.4
18	26.5	26.5	25.7	33.4	25.7	25.8	26.1
19	26.4	33.7	33.6	33.3	25.6	25.6	26.3
20	25.6	25.5	25.6	25.6	25.6	26.1	26.4
21	26.4	26.1	26.0	33.2	25.8	25.7	33.3
22	25.9	25.6	26.4	26.5	33.1	26.4	26.0
23	26.0	25.6	25.8	38.1	25.5	38.1	25.6
24	-	26.3	26.3	25.9	26.0	25.9	26.1

0-24	26.0	25.8	26.4	25.7	26.3	26.3	25.6
------	------	------	------	------	------	------	------

85th %ile	26.0
-----------	------

Littlehampton ATC


Channel 1 - Eastbound

Speed Summary

Week 1

Speed (MPH)	10/07/2019 Wednesday	11/07/2019 Thursday	12/07/2019 Friday	13/07/2019 Saturday	14/07/2019 Sunday	15/07/2019 Monday	16/07/2019 Tuesday
0-30	812	865	890	556	425	789	833
31-45	72	106	77	77	41	86	83
46-60	2	0	0	0	0	0	2
61+	0	0	0	0	0	0	0
TOTAL	886	971	967	633	466	875	918

Speed Summary (MPH)

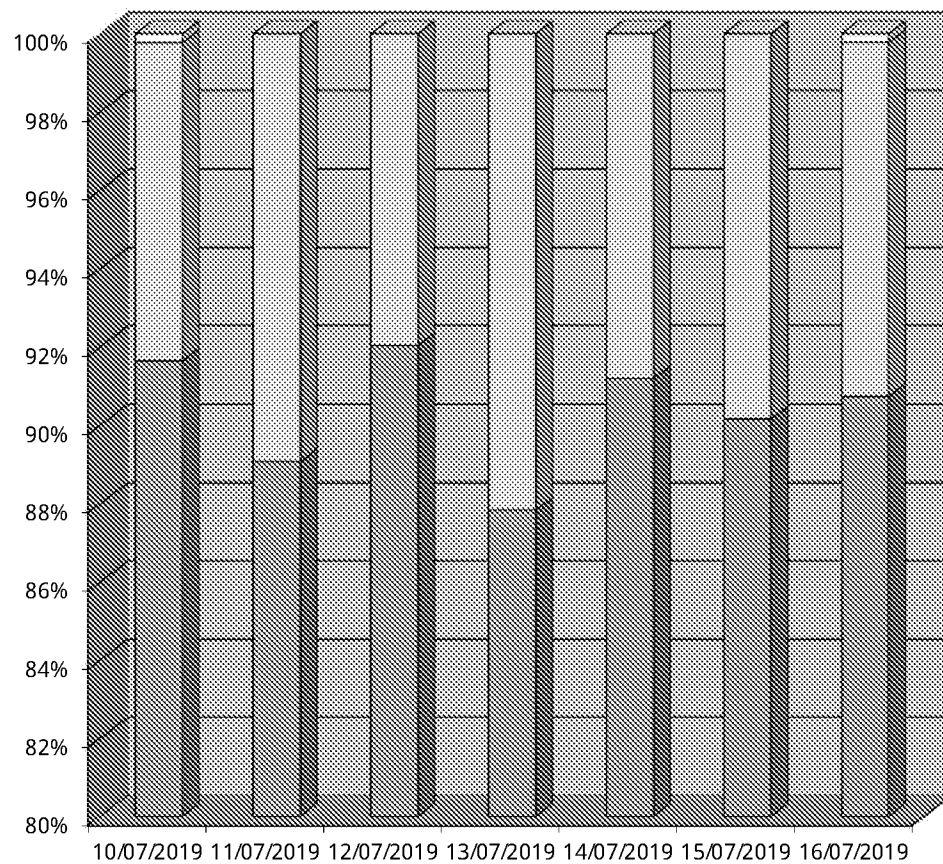

0-30 31-45 46-60 61+

Littlehampton ATC


Channel 1 - Eastbound

Vehicle Class

Week 1

Classes Day / Time	Car / LGV / Caravan - 1	OGV1 / Bus - 2,3,5,6,7,12	OGV2 - 4,8,9,10,11,13	TOTAL - 1-13
10/07/2019				
7-19	683	95	3	779
6-22	753	101	3	854
6-24	753	101	3	855
0-24	781	102	3	886
11/07/2019				
7-19	740	100	1	841
6-22	825	105	1	929
6-24	825	105	1	931
0-24	860	110	1	971
12/07/2019				
7-19	731	98	6	835
6-22	813	105	6	924
6-24	813	105	6	924
0-24	851	110	6	967
13/07/2019				
7-19	517	31	1	549
6-22	563	33	2	604
6-24	563	33	2	618
0-24	597	34	2	633
14/07/2019				
7-19	375	19	2	397
6-22	415	20	2	437
6-24	415	20	2	437
0-24	443	21	2	466
15/07/2019				
7-19	674	88	6	768
6-22	763	93	6	862
6-24	763	93	6	862
0-24	774	95	6	875
16/07/2019				
7-19	695	98	2	795
6-22	733	101	2	836
6-24	733	101	2	836
0-24	812	104	2	918
Average				
7-19	631	76	3	709
6-22	767	80	3	850
6-24	767	80	3	850
0-24	731	82	3	817

Total Vehicle Class Distribution

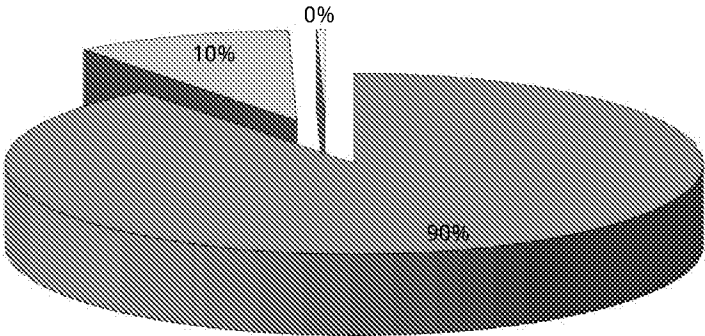


Littlehampton ATC

Channel 2 - Westbound

Vehicle Flow

Week 1

Hr Ending	10/07/2019 Wednesday	11/07/2019 Thursday	12/07/2019 Friday	13/07/2019 Saturday	14/07/2019 Sunday	15/07/2019 Monday	16/07/2019 Tuesday	5 Day Ave	7 Day Ave
1	1	1	3	2	3	1	0	1	2
2	0	0	2	1	3	1	1	1	1
3	0	1	0	0	2	0	0	0	0
4	0	1	0	1	1	0	0	0	0
5	0	0	0	0	0	0	0	0	0
6	2	4	5	4	0	1	2	3	3
7	12	13	11	4	3	9	10	11	9
8	38	36	34	7	3	33	36	35	27
9	36	47	43	19	3	47	48	44	35
10	27	31	35	25	22	28	35	31	29
11	23	23	27	36	32	27	20	24	27
12	25	24	24	28	29	34	23	26	27
13	20	20	32	27	36	26	31	26	27
14	40	28	27	29	31	31	35	32	32
15	27	23	38	28	23	30	23	28	27
16	21	38	35	29	23	29	27	30	29
17	32	33	36	30	14	36	34	34	31
18	42	38	43	21	19	34	37	39	33
19	36	32	33	26	7	39	35	35	30
20	26	28	31	14	14	27	24	27	23
21	18	16	22	12	15	15	15	17	16
22	14	18	14	5	5	5	16	13	11
23	4	4	9	4	7	7	3	5	5
24	1	6	5	5	2	4	6	4	4
7-19	357	373	407	385	243	354	384	325	353
6-22	437	443	445	337	275	357	233	424	273
6-24								464	323
0-24	445	465	509	397	297	464	461	465	423

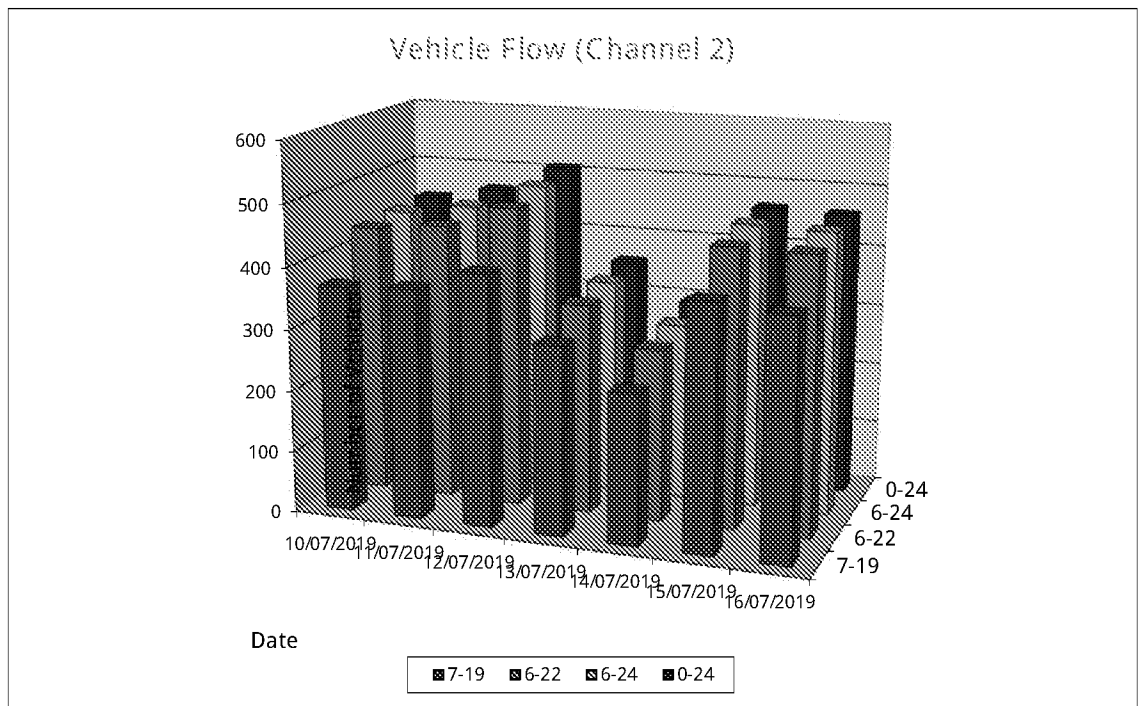

Littlehampton ATC

Channel 2 - Westbound

Average 5 speed

Week 1

Hr Ending	10/07/2019 Wednesday	11/07/2019 Thursday	12/07/2019 Friday	13/07/2019 Saturday	14/07/2019 Sunday	15/07/2019 Monday	16/07/2019 Tuesday
1	25.5	33.0	33.0	29.2	24.7	33.0	-
2	-	-	25.5	25.5	28.0	25.5	25.5
3	-	25.5	-	-	25.5	-	-
4	-	25.5	-	25.5	33.0	-	-
5	-	-	-	-	-	-	-
6	25.5	15.4	21.0	20.5	-	15.5	15.5
7	21.1	22.2	20.9	17.2	21.3	21.1	21.5
8	19.0	19.7	21.4	16.9	22.2	19.0	21.2
9	21.8	20.5	20.9	22.0	11.8	21.9	19.7
10	19.4	19.5	20.5	20.4	19.8	19.7	20.2
11	16.9	21.4	20.6	21.3	20.5	19.4	19.4
12	20.2	22.0	24.4	20.4	21.4	21.0	22.6
13	22.2	18.0	22.0	22.9	22.4	21.2	22.0
14	22.7	20.9	22.4	22.1	20.7	24.7	22.9
15	20.7	22.5	20.8	22.6	23.1	21.3	19.7
16	21.9	24.3	19.5	20.5	23.3	22.1	22.6
17	22.8	23.2	20.5	23.2	22.5	23.3	23.4
18	23.5	24.3	24.0	20.5	21.8	23.1	23.0
19	22.8	22.4	25.4	23.6	22.6	22.9	22.2
20	21.8	21.0	24.2	18.8	23.5	21.1	20.5
21	22.6	21.6	20.4	24.2	25.6	21.3	23.3
22	21.7	21.8	25.3	24.0	25.0	25.0	23.1
23	20.5	27.4	21.8	22.4	23.3	24.7	18.8
24	15.5	28.4	28.5	23.5	15.5	20.5	20.8

10-24	21.4	21.8	22.1	21.7	22.1	21.8	21.6
-------	------	------	------	------	------	------	------

Average	21.8
---------	------

Channel 2 - Westbound

85th Percentile

Hr Ending	10/07/2019 Wednesday	11/07/2019 Thursday	12/07/2019 Friday	13/07/2019 Saturday	14/07/2019 Sunday	15/07/2019 Monday	16/07/2019 Tuesday
1	-	-	33.6	33.7	33.5	-	-
2	-	-	26.3	-	33.5	-	-
3	-	-	-	-	26.5	-	-
4	-	-	-	-	-	-	-
5	-	-	-	-	-	-	-
6	26.1	26.3	33.2	26.2	-	-	15.7
7	25.8	33.5	33.8	33.0	33.4	25.8	26.4
8	25.6	25.9	25.7	25.9	25.9	26.5	25.9
9	26.0	26.0	26.5	25.9	25.8	26.3	25.8
10	25.7	25.7	25.6	25.8	26.0	26.2	26.3
11	26.5	26.1	25.6	26.5	25.6	26.4	25.7
12	25.6	26.0	33.8	26.3	26.0	26.4	25.9
13	25.5	26.2	33.4	26.2	34.0	25.9	25.7
14	25.8	26.4	26.0	25.9	26.1	25.6	26.4
15	26.0	33.4	25.6	26.2	26.4	26.5	26.1
16	26.4	33.3	25.6	25.8	26.2	26.3	25.9
17	26.0	33.3	25.7	33.4	25.9	33.7	33.4
18	25.9	33.2	25.5	25.9	26.2	25.9	33.9
19	26.3	26.0	33.7	33.9	25.6	25.5	26.1
20	26.3	25.7	33.5	25.6	26.3	25.7	33.9
21	26.2	26.1	26.1	33.6	33.7	25.7	26.0
22	26.2	25.9	33.2	38.3	33.5	33.5	33.3
23	26.5	33.9	26.0	33.1	33.2	33.4	26.4
24	-	38.5	33.7	25.7	15.7	25.6	38.3

10-24	26.0	25.7	26.8	25.9	25.8	25.8	25.8
10-24	26.2	26.2	26.4	26.5	25.6	26.3	25.8

85th %ile	26.1
-----------	------

Littlehampton ATC


Channel 2 - Westbound

Speed Summary

Week 1

Speed (MPH)	10/07/2019 Wednesday	11/07/2019 Thursday	12/07/2019 Friday	13/07/2019 Saturday	14/07/2019 Sunday	15/07/2019 Monday	16/07/2019 Tuesday
0-30	468	417	446	320	270	427	417
31-45	37	47	63	37	27	37	44
46-60	0	1	0	0	0	0	0
61+	0	0	0	0	0	0	0
TOTAL	445	465	509	357	297	464	461

Speed Summary (MPH)

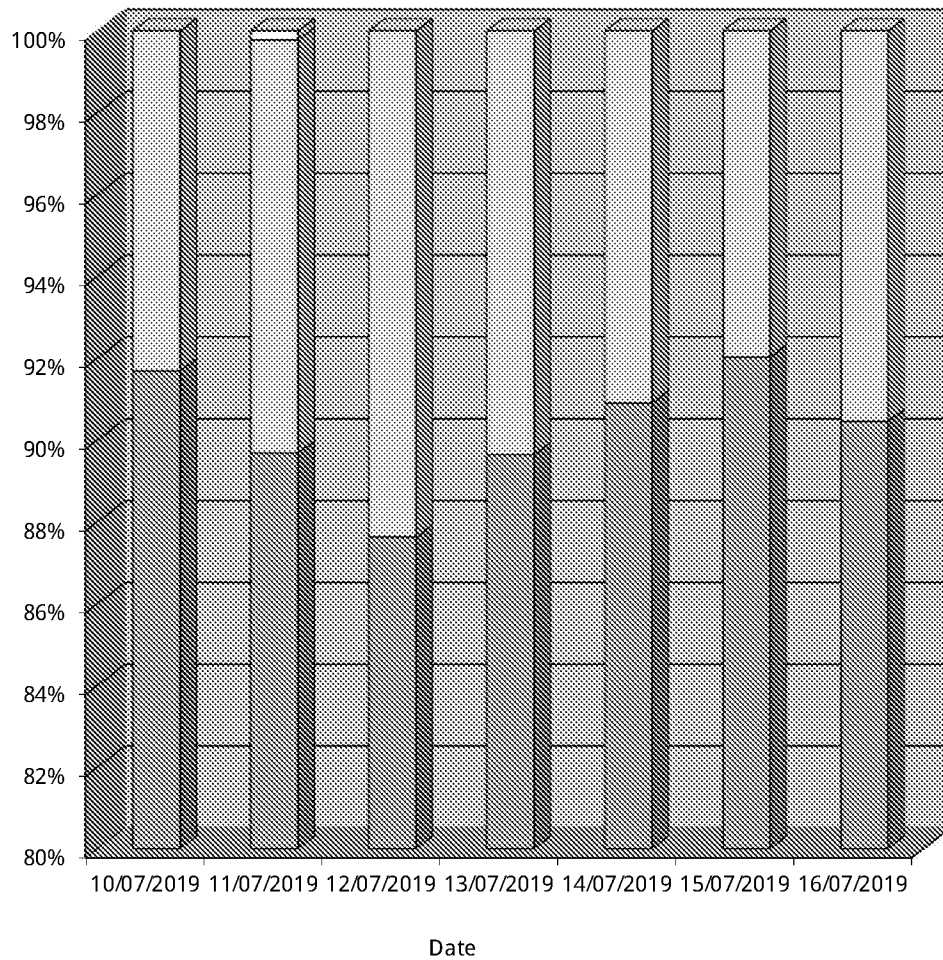


☒ 0-30
 ☒ 31-45
 ☐ 46-60
 ☐ 61+

Littlehampton ATC

Channel 2 - Westbound		Vehicle Class		Week 1
Classes Day / Time	Car / LGV / Caravan - 1	OGV1 / Bus - 2,3,5,6,7,12	OGV2 - 4,8,9,10,11,13	TOTAL - 1-13
10/07/2019				
7-19	335	33	0	367
6-22	301	36	0	337
6-24	335	35	0	370
0-24	409	36	0	445
11/07/2019				
7-19	348	25	0	373
6-22	325	28	0	353
6-24	333	33	0	366
0-24	436	29	0	465
12/07/2019				
7-19	369	38	0	407
6-22	441	44	0	485
6-24	435	45	0	480
0-24	461	48	0	509
13/07/2019				
7-19	294	11	0	305
6-22	328	12	0	340
6-24	325	12	0	337
0-24	345	12	0	357
14/07/2019				
7-19	237	4	1	242
6-22	273	5	1	279
6-24	281	6	1	288
0-24	289	7	1	297
15/07/2019				
7-19	354	38	2	394
6-22	438	40	2	480
6-24	413	39	2	454
0-24	432	40	2	474
16/07/2019				
7-19	246	33	0	279
6-22	303	40	0	343
6-24	315	39	0	354
0-24	421	40	0	461
Average				
7-19	328	27	0	355
6-22	323	29	0	352
6-24	323	30	0	353
0-24	398	30	0	428

Total Vehicle Class Distribution

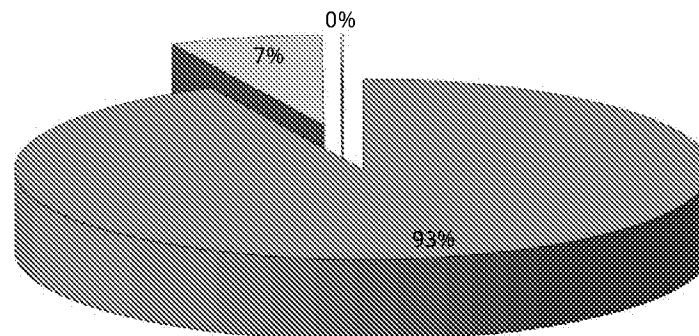

Appendix C

Calculation Reference: AUDIT-247601-190716-0759

TRIP RATE CALCULATION SELECTION PARAMETERS:

Land Use : 02 - EMPLOYMENT
 Category : D - INDUSTRIAL ESTATE

VEHICLESSelected regions and areas:

02	SOUTH EAST	
	WG WOKINGHAM	1 days
03	SOUTH WEST	
	DV DEVON	2 days
06	WEST MIDLANDS	
	HE HEREFORDSHIRE	1 days
	WM WEST MIDLANDS	1 days
	WO WORCESTERSHIRE	1 days
07	YORKSHIRE & NORTH LINCOLNSHIRE	
	WY WEST YORKSHIRE	2 days

This section displays the number of survey days per TRICS® sub-region in the selected set

Secondary Filtering selection:

This data displays the chosen trip rate parameter and its selected range. Only sites that fall within the parameter range are included in the trip rate calculation.

Parameter: Gross floor area
 Actual Range: 1138 to 3800 (units: sqm)
 Range Selected by User: 708 to 4000 (units: sqm)

Parking Spaces Range: All Surveys Included

Public Transport Provision:

Selection by: Include all surveys

Date Range: 01/01/11 to 28/11/17

This data displays the range of survey dates selected. Only surveys that were conducted within this date range are included in the trip rate calculation.

Selected survey days:

Monday	4 days
Tuesday	3 days
Friday	1 days

This data displays the number of selected surveys by day of the week.

Selected survey types:

Manual count	8 days
Directional ATC Count	0 days

This data displays the number of manual classified surveys and the number of unclassified ATC surveys, the total adding up to the overall number of surveys in the selected set. Manual surveys are undertaken using staff, whilst ATC surveys are undertaken using machines.

Selected Locations:

Suburban Area (PPS6 Out of Centre)	3
Edge of Town	5

This data displays the number of surveys per main location category within the selected set. The main location categories consist of Free Standing, Edge of Town, Suburban Area, Neighbourhood Centre, Edge of Town Centre, Town Centre and Not Known.

Selected Location Sub Categories:

Industrial Zone	4
Commercial Zone	1
Development Zone	1
Residential Zone	1
No Sub Category	1

This data displays the number of surveys per location sub-category within the selected set. The location sub-categories consist of Commercial Zone, Industrial Zone, Development Zone, Residential Zone, Retail Zone, Built-Up Zone, Village, Out of Town, High Street and No Sub Category.

Secondary Filtering selection:

Use Class:

Not Known	2 days
B1	2 days
B2	3 days
B8	1 days

This data displays the number of surveys per Use Class classification within the selected set. The Use Classes Order 2005 has been used for this purpose, which can be found within the Library module of TRICS@.

Population within 1 mile:

5,001 to 10,000	1 days
15,001 to 20,000	2 days
20,001 to 25,000	3 days
25,001 to 50,000	2 days

This data displays the number of selected surveys within stated 1-mile radii of population.

Population within 5 miles:

50,001 to 75,000	1 days
75,001 to 100,000	1 days
125,001 to 250,000	4 days
250,001 to 500,000	2 days

This data displays the number of selected surveys within stated 5-mile radii of population.

Car ownership within 5 miles:

0.6 to 1.0	3 days
1.1 to 1.5	4 days
1.6 to 2.0	1 days

This data displays the number of selected surveys within stated ranges of average cars owned per residential dwelling, within a radius of 5-miles of selected survey sites.

Travel Plan:

No	8 days
----	--------

This data displays the number of surveys within the selected set that were undertaken at sites with Travel Plans in place, and the number of surveys that were undertaken at sites without Travel Plans.

PTAL Rating:

No PTAL Present	8 days
-----------------	--------

This data displays the number of selected surveys with PTAL Ratings.

LIST OF SITES relevant to selection parameters

1	DV-02-D-06	INDUSTRIAL ESTATE	DEVON
	ST MODWEN ROAD		
	PLYMOUTH		
	Edge of Town		
	Industrial Zone		
	Total Gross floor area:	1775 sqm	
	Survey date: TUESDAY	17/07/12	Survey Type: MANUAL
2	DV-02-D-07	INDUSTRIAL ESTATE	DEVON
	BITTERN ROAD		
	EXETER		
	SOWTON IND. ESTATE		
	Edge of Town		
	Industrial Zone		
	Total Gross floor area:	3600 sqm	
	Survey date: MONDAY	03/07/17	Survey Type: MANUAL
3	HE-02-D-01	BUSINESS PARK	HEREFORDSHIRE
	BURCOTT ROAD		
	HEREFORD		
	Suburban Area (PPS6 Out of Centre)		
	Industrial Zone		
	Total Gross floor area:	1758 sqm	
	Survey date: MONDAY	17/10/11	Survey Type: MANUAL
4	WG-02-D-01	INDUSTRIAL ESTATE	WOKINGHAM
	FISHPONDS ROAD		
	WOKINGHAM		
	Suburban Area (PPS6 Out of Centre)		
	Industrial Zone		
	Total Gross floor area:	3800 sqm	
	Survey date: TUESDAY	20/11/12	Survey Type: MANUAL
5	WM-02-D-03	INDUSTRIAL ESTATE	WEST MIDLANDS
	JUNCTION ROAD		
	STOURBRIDGE		
	AUDNAM		
	Suburban Area (PPS6 Out of Centre)		
	Residential Zone		
	Total Gross floor area:	1138 sqm	
	Survey date: TUESDAY	28/11/17	Survey Type: MANUAL
6	WO-02-D-01	INDUSTRIAL ESTATE	WORCESTERSHIRE
	SANDY LANE		
	STOURPORT-ON-SEVERN		
	Edge of Town		
	Commercial Zone		
	Total Gross floor area:	2758 sqm	
	Survey date: FRIDAY	23/05/14	Survey Type: MANUAL
7	WY-02-D-05	INDUSTRIAL ESTATE	WEST YORKSHIRE
	CARR WOOD ROAD		
	CASTLEFORD		
	Edge of Town		
	Development Zone		
	Total Gross floor area:	1776 sqm	
	Survey date: MONDAY	22/05/17	Survey Type: MANUAL
8	WY-02-D-07	INDUSTRIAL ESTATE	WEST YORKSHIRE
	THUNDERHEAD RIDGE RD		
	CASTLEFORD		
	GLASSHOUGHTON		
	Edge of Town		
	No Sub Category		
	Total Gross floor area:	3191 sqm	
	Survey date: MONDAY	15/05/17	Survey Type: MANUAL

This section provides a list of all survey sites and days in the selected set. For each individual survey site, it displays a unique site reference code and site address, the selected trip rate calculation parameter and its value, the day of the week and date of each survey, and whether the survey was a manual classified count or an ATC count.

TRIP RATE for Land Use 02 - EMPLOYMENT/D - INDUSTRIAL ESTATE

VEHICLES

Calculation factor: 100 sqm

BOLD print indicates peak (busiest) period

Time Range	ARRIVALS			DEPARTURES			TOTALS		
	No. Days	Ave. GFA	Trip Rate	No. Days	Ave. GFA	Trip Rate	No. Days	Ave. GFA	Trip Rate
00:00 - 00:30									
00:30 - 01:00									
01:00 - 01:30									
01:30 - 02:00									
02:00 - 02:30									
02:30 - 03:00									
03:00 - 03:30									
03:30 - 04:00									
04:00 - 04:30									
04:30 - 05:00									
05:00 - 05:30									
05:30 - 06:00									
06:00 - 06:30									
06:30 - 07:00									
07:00 - 07:30	8	2475	0.232	8	2475	0.081	8	2475	0.313
07:30 - 08:00	8	2475	0.445	8	2475	0.136	8	2475	0.581
08:00 - 08:30	8	2475	0.596	8	2475	0.328	8	2475	0.924
08:30 - 09:00	8	2475	0.510	8	2475	0.293	8	2475	0.803
09:00 - 09:30	8	2475	0.525	8	2475	0.359	8	2475	0.884
09:30 - 10:00	8	2475	0.323	8	2475	0.344	8	2475	0.667
10:00 - 10:30	8	2475	0.434	8	2475	0.394	8	2475	0.828
10:30 - 11:00	8	2475	0.434	8	2475	0.394	8	2475	0.828
11:00 - 11:30	8	2475	0.510	8	2475	0.470	8	2475	0.980
11:30 - 12:00	8	2475	0.414	8	2475	0.510	8	2475	0.924
12:00 - 12:30	8	2475	0.465	8	2475	0.480	8	2475	0.945
12:30 - 13:00	8	2475	0.409	8	2475	0.470	8	2475	0.879
13:00 - 13:30	8	2475	0.384	8	2475	0.359	8	2475	0.743
13:30 - 14:00	8	2475	0.384	8	2475	0.338	8	2475	0.722
14:00 - 14:30	8	2475	0.409	8	2475	0.409	8	2475	0.818
14:30 - 15:00	8	2475	0.349	8	2475	0.374	8	2475	0.723
15:00 - 15:30	8	2475	0.404	8	2475	0.384	8	2475	0.788
15:30 - 16:00	8	2475	0.263	8	2475	0.303	8	2475	0.566
16:00 - 16:30	8	2475	0.349	8	2475	0.424	8	2475	0.773
16:30 - 17:00	8	2475	0.217	8	2475	0.541	8	2475	0.758
17:00 - 17:30	8	2475	0.202	8	2475	0.500	8	2475	0.702
17:30 - 18:00	8	2475	0.111	8	2475	0.273	8	2475	0.384
18:00 - 18:30	8	2475	0.045	8	2475	0.167	8	2475	0.212
18:30 - 19:00	8	2475	0.040	8	2475	0.091	8	2475	0.131
19:00 - 19:30									
19:30 - 20:00									
20:00 - 20:30									
20:30 - 21:00									
21:00 - 21:30									
21:30 - 22:00									
22:00 - 22:30									
22:30 - 23:00									
23:00 - 23:30									
23:30 - 24:00									
Total Rates:			8.454			8.422			16.876

This section displays the trip rate results based on the selected set of surveys and the selected count type (shown just above the table). It is split by three main columns, representing arrivals trips, departures trips, and total trips (arrivals plus departures). Within each of these main columns are three sub-columns. These display the number of survey days where count data is included (per time period), the average value of the selected trip rate calculation parameter (per time period), and the trip rate result (per time period). Total trip rates (the sum of the column) are also displayed at the foot of the table.

To obtain a trip rate, the average (mean) trip rate parameter value (TRP) is first calculated for all selected survey days that have count data available for the stated time period. The average (mean) number of arrivals, departures or totals (whichever applies) is also calculated (COUNT) for all selected survey days that have count data available for the stated time period. Then, the average count is divided by the average trip rate parameter value, and multiplied by the stated calculation factor (shown just above the table and abbreviated here as FACT). So, the method is: COUNT/TRP* FACT. Trip rates are then rounded to 3 decimal places.

The survey data, graphs and all associated supporting information, contained within the TRICS Database are published by TRICS Consortium Limited ("the Company") and the Company claims copyright and database rights in this published work. The Company authorises those who possess a current TRICS licence to access the TRICS Database and copy the data contained within the TRICS Database for the licence holders' use only. Any resulting copy must retain all copyrights and other proprietary notices, and any disclaimer contained thereon.


The Company accepts no responsibility for loss which may arise from reliance on data contained in the TRICS Database. [No warranty of any kind, express or implied, is made as to the data contained in the TRICS Database.]

Parameter summary

Trip rate parameter range selected:	1138 - 3800 (units: sqm)
Survey date range:	01/01/11 - 28/11/17
Number of weekdays (Monday-Friday):	8
Number of Saturdays:	0
Number of Sundays:	0
Surveys automatically removed from selection:	0
Surveys manually removed from selection:	0

This section displays a quick summary of some of the data filtering selections made by the TRICS® user. The trip rate calculation parameter range of all selected surveys is displayed first, followed by the range of minimum and maximum survey dates selected by the user. Then, the total number of selected weekdays and weekend days in the selected set of surveys are shown. Finally, the number of survey days that have been manually removed from the selected set outside of the standard filtering procedure are displayed.

Appendix D

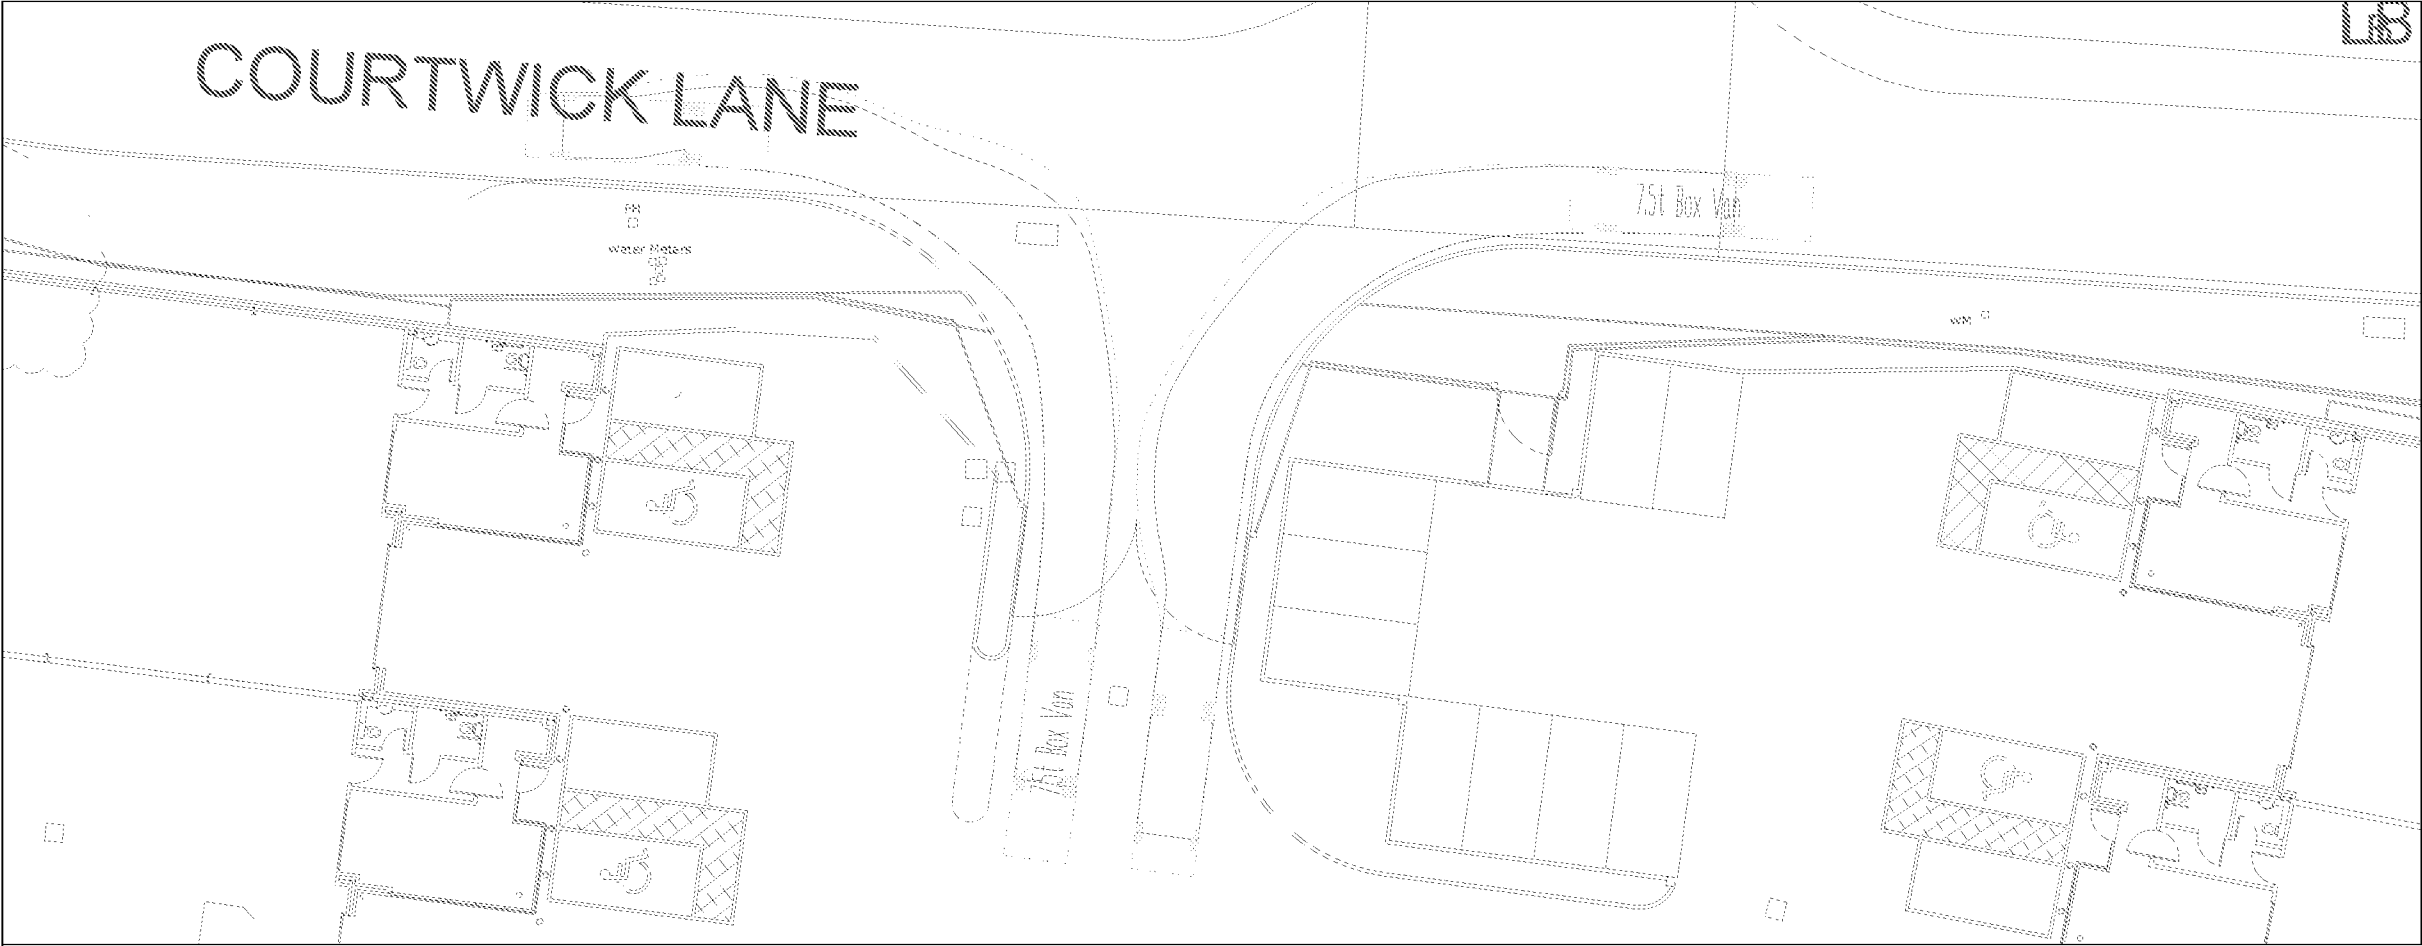

ACCESS TRACKING



VISIBILITY SPLAY


GENERAL NOTES

1. THIS DRAWING IS INTENDED TO BE VIEWED IN COMBINATION WITH ALL RELEVANT ARCHITECTS, ENGINEERS, SERVICES AND SPECIALIST DRAWINGS AND SPECIFICATION.
2. ANY VARIATIONS OR DISCREPANCIES BETWEEN THESE DRAWINGS IN TERMS OF DIMENSIONS OR DETAILS SHOULD BE DRAWN TO THE ATTENTION OF THE ARCHITECT AND/OR THE ENGINEER FOR CLARIFICATION.
3. PAUL BASHAM ASSOCIATES ACCEPTS NO RESPONSIBILITY FOR THE ACCURACY OF BACKGROUND INFORMATION PRODUCED BY THIRD PARTIES – THIS MUST BE TREATED AS INDICATIVE ONLY.
4. ALL DIMENSIONS AND LEVELS ARE IN METRES. DO NOT SCALE THIS DRAWING, PRINT, PLOT OR DISK.
5. THIS DRAWING SHOULD ONLY BE USED FOR CONSTRUCTION IF THE PROJECT PHASE IN THE TITLE FRAME BELOW IS SHOWN AS "CONSTRUCTION". PAUL BASHAM ASSOCIATES TAKE NO RESPONSIBILITY FOR CONSTRUCTION WORKS UNDERTAKEN TO DRAWINGS WHICH ARE NOT MARKED UNDER THIS PHASE.

VISIBILITY SPLAYS

1. VISIBILITY SPLAYS ARE BASED ON THE RECORDED 85%ILE SPEEDS OF 26.1MPH WESTBOUND & 26MPH EASTBOUND.

VEHICLE PROFILE

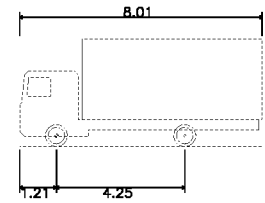

7.5t Box Van	8.010m
Overall Length	2.100m
Overall Width	3.556m
Overall Body Height	0.351m
Min Body Ground Clearance	2.064m
Track Width	4.00s
Lock to lock time	7.400m
Kerb to Kerb Turning Radius	




Rev	Description	Date	By	Checked By
A	REVISED SITE LAYOUT	12.08.19	JL	JH

Project Name MINISTER COURT, COURTWICK LANE LITTLEHAMPTON	Title ACCESS TRACKING AND VISIBILITY SPLAYS	 paulbasham associates Paul Basham, Incorporated Ltd Lancaster Court, 5 Baffins Walk Road, Farnham, PO13 5TU 01485 950124 info@paulbashamassociates.com www.paulbashamassociates.com	Client 	Checked By JH	Checked Date 22.07.19	Scale 1:250	Client Drawing No. -	PBA Drawing No. 153.0003.001	Revision A
Project Phase PRELIMINARY				Drawn By JL	Drawn Date 18.07.19				

ARUN DISTRICT COUNCIL

Appendix E

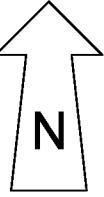

Ordnance Survey, (c) Crown Copyright 2018. All rights reserved. Licence number 100022432

THIRD PARTY AERIAL PHOTO



Ordnance Survey, (c) Crown Copyright 2018. All rights reserved. Licence number 100022432

SITE PHOTOS TAKEN 10/05/2019

REV	DESCRIPTION	DATE	INITIAL
STAGE:			

PLANNING



CHARTERED
SURVEYORS

CS2 4 Bridgewater House, Queensbridge,
Northampton, NN4 7BF
T 01604 603030
csharp@CS2.co.uk

PROJECT:
**MINSTER COURT, COURTWICK LANE,
LITTLEHAMPTON. BN17 7RN**


TITLE:

EXISTING SITE PLAN

DRAWN: CS	CHECKED: LS	DATE: 05/08/2019
--------------	----------------	---------------------


SCALE: 1:200 @ A1	DRAWING NO. 1054486/E08	REV:
----------------------	----------------------------	------

Appendix F

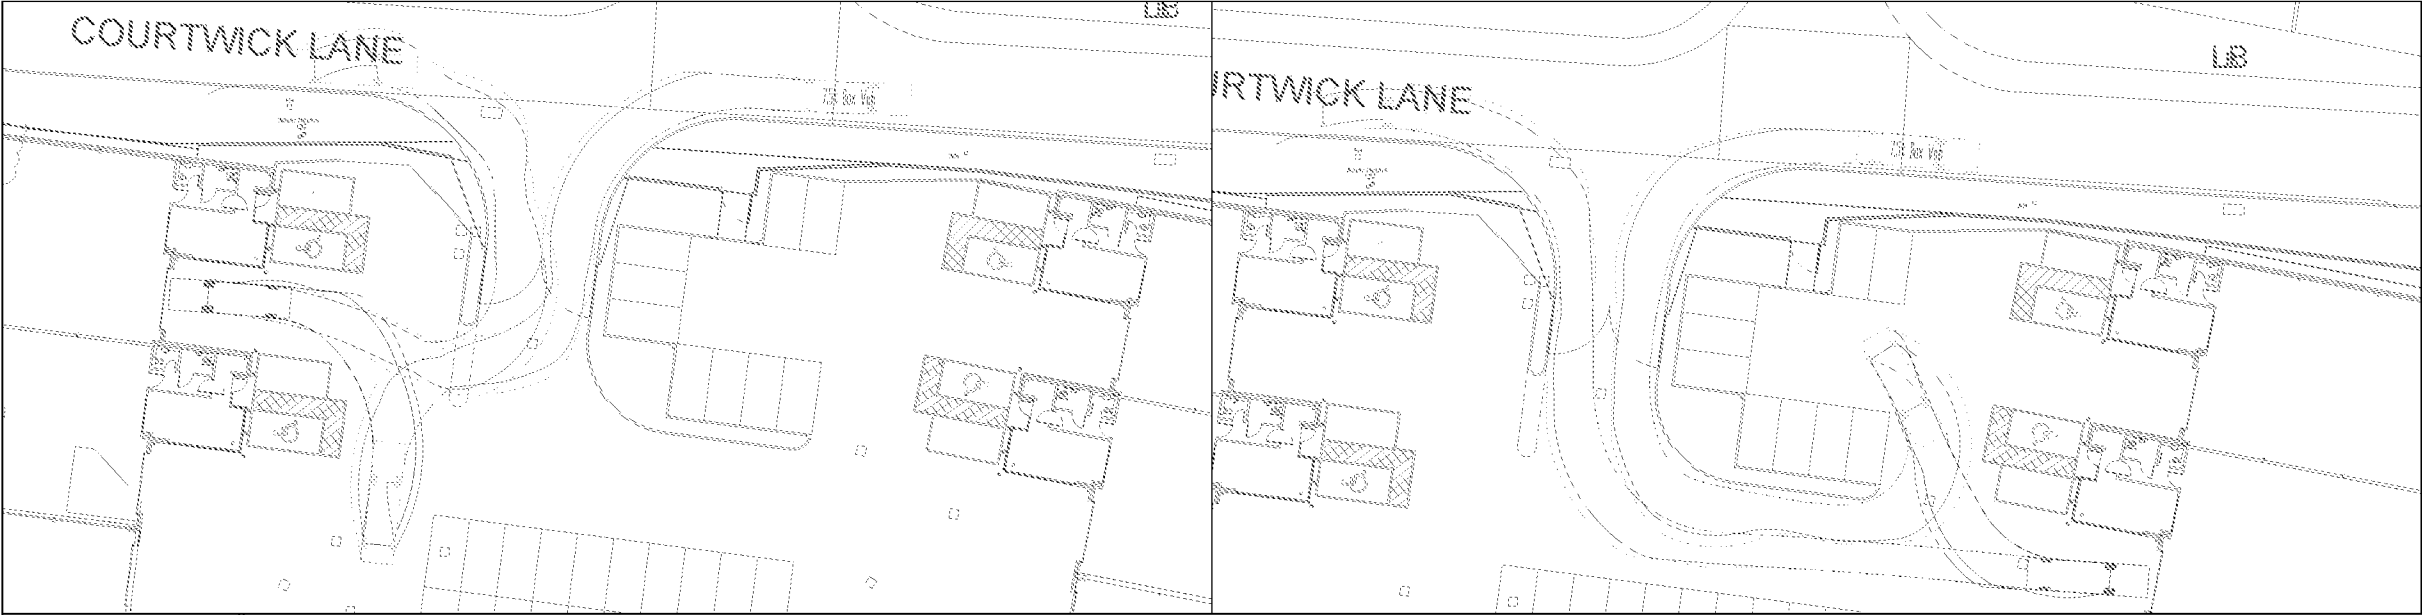

BOX VAN TRACK #1

BOX VAN TRACKING #4

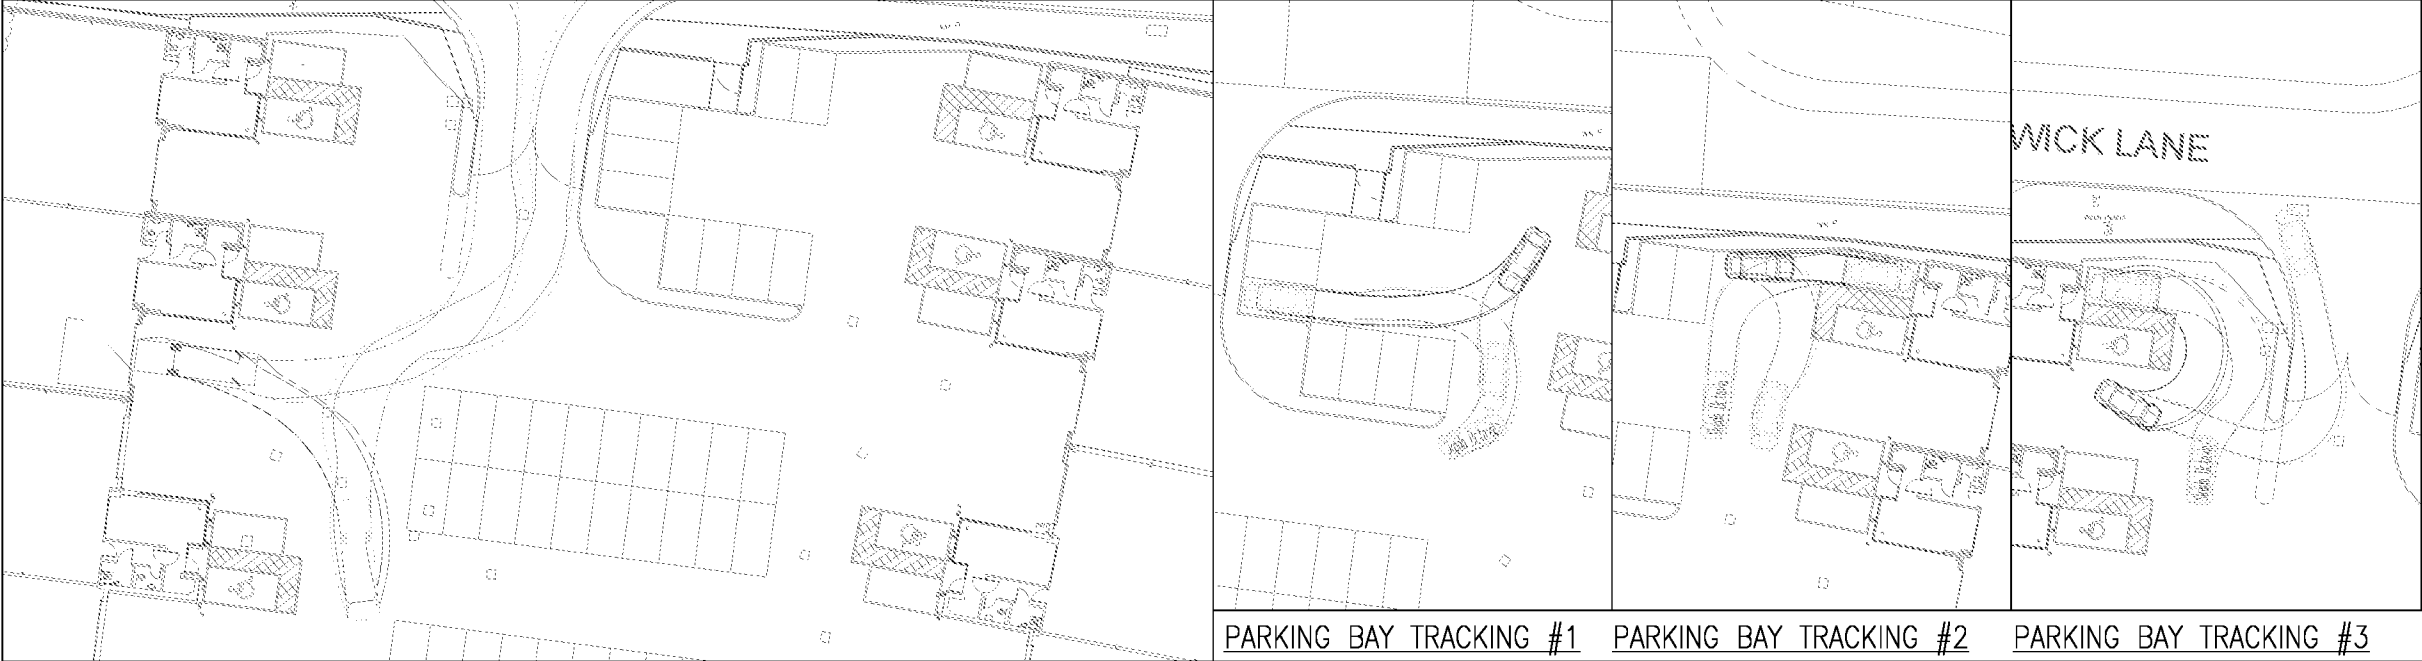

BOX VAN TRACK #2

PARKING BAY TRACKING #1

PARKING BAY TRACKING #2

PARKING BAY TRACKING #3



BOX VAN TRACK #3

PARKING BAY TRACKING #4


PARKING BAY TRACKING #5

PARKING BAY TRACKING #6


GENERAL NOTES

1. THIS DRAWING IS INTENDED TO BE VIEWED IN COMBINATION WITH ALL RELEVANT ARCHITECTS, ENGINEERS, SERVICES AND SPECIALIST DRAWINGS AND SPECIFICATION.
2. ANY VARIATIONS OR DISCREPANCIES BETWEEN THESE DRAWINGS IN TERMS OF DIMENSIONS OR DETAILS SHOULD BE DRAWN TO THE ATTENTION OF THE ARCHITECT AND/OR THE ENGINEER FOR CLARIFICATION.
3. PAUL BASHAM ASSOCIATES ACCEPTS NO RESPONSIBILITY FOR THE ACCURACY OF BACKGROUND INFORMATION PRODUCED BY THIRD PARTIES – THIS MUST BE TREATED AS INDICATIVE ONLY.
4. ALL DIMENSIONS AND LEVELS ARE IN METRES. DO NOT SCALE THIS DRAWING, PRINT, PLOT OR DISK.
5. THIS DRAWING SHOULD ONLY BE USED FOR CONSTRUCTION IF THE PROJECT PHASE IN THE TITLE FRAME BELOW IS SHOWN AS "CONSTRUCTION". PAUL BASHAM ASSOCIATES TAKE NO RESPONSIBILITY FOR CONSTRUCTION WORKS UNDERTAKEN TO DRAWINGS WHICH ARE NOT MARKED UNDER THIS PHASE.

VEHICLE PROFILES

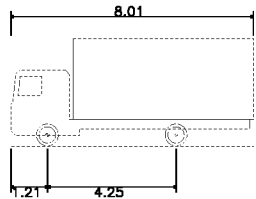

7.5t Box Van
Overall Length 8.010m
Overall Width 2.100m
Overall Body Height 3.556m
Min Body Ground Clearance 0.351m
Track Width 2.064m
Lock to lock time 4.00s
Kerb to Kerb Turning Radius 7.400m

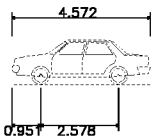

Skoda Octavia
Overall Length 4.572m
Overall Width 1.769m
Overall Body Height 1.488m
Min Body Ground Clearance 0.249m
Max Track Width 1.713m
Lock to lock time 4.00s
Kerb to Kerb Turning Radius 5.100m



Rev	Description	Date	By	Checked By
A	REVISED SITE LAYOUT	12.08.19	JL	JH

Project Name	MINISTER COURT, COURTWICK LANE LITTLEHAMPTON
Project Phase	PRELIMINARY

Title	INTERNAL SITE TRACKING
-------	------------------------



paulbasham
associates

Paul Basham Associates Ltd
Lancaster Court, 5 Batten Vale Road, Farnham, PO13 5TG
01429 960124
info@paulbashamassociates.com www.paulbashamassociates.com

Client



Checked By	Checked Date
JH	22.07.19
Drawn By	Drawn Date
JL	18.07.19

Scale			COUNCIL CLERK JANUARY 2011
1:500			
(AT A3 SIZE)			
Client Drawing No.	PBA Drawing No.	Revision	COUNCIL CLERK JANUARY 2011
-	153.0003.002	A	

(AT A3 SIZE)

ARUN DISTRICT COUNCIL