


Crossover Plan for 142 Clun Road Littlehampton BN17 7ET

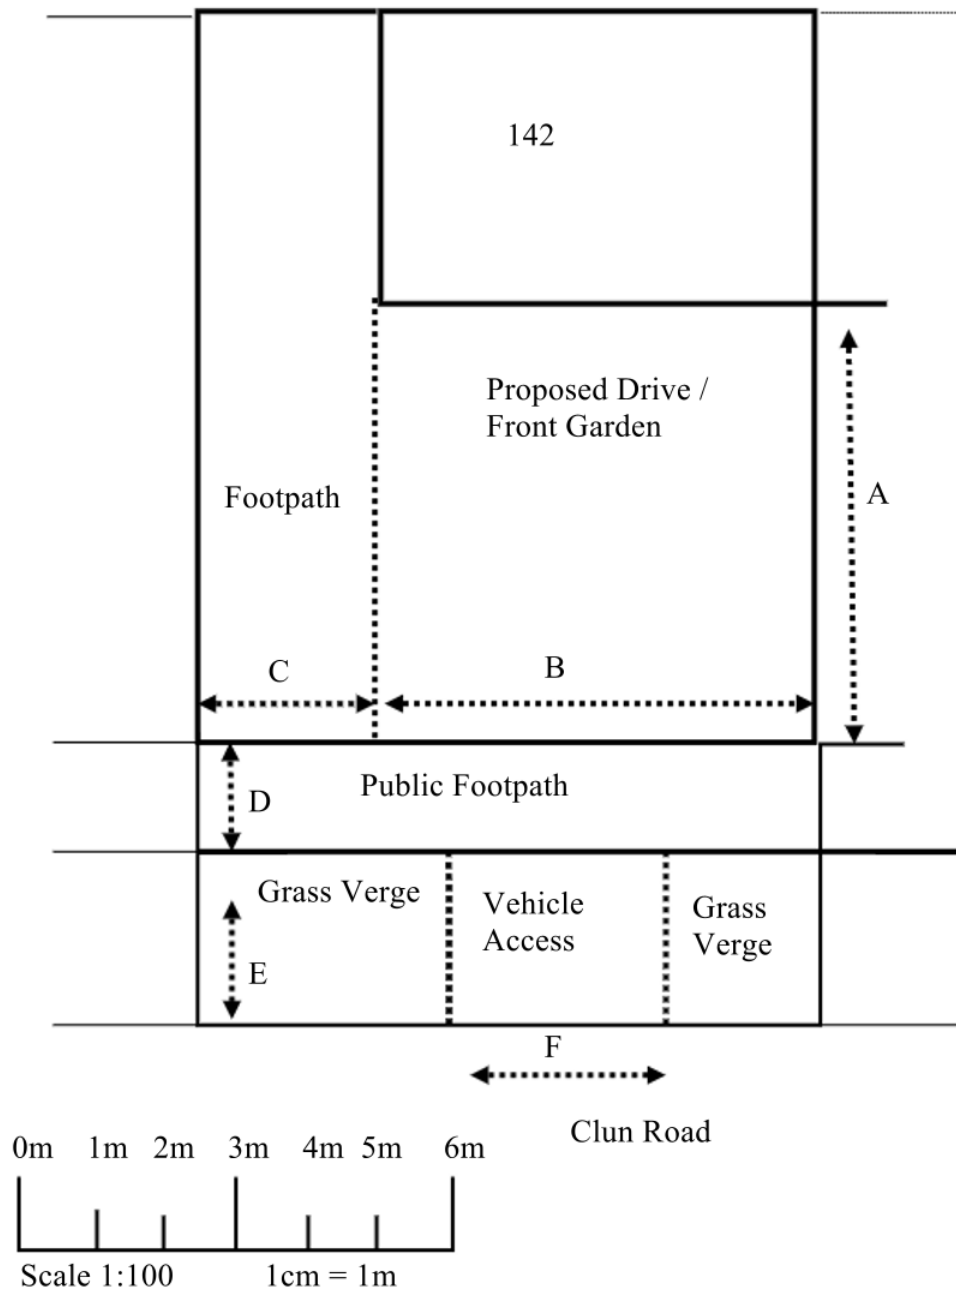

A. Front of house to pavement 6m

B. Width of Driveway 6m

C. Footpath width 2.5m

D. Public footpath width 1.6m

E. Grass verge with 2.4m

F. Vehicle access width 3m

..... Border for drive