





A ONE x new fascia with applied 10mm perspex letters, illuminated by trough light.
Size 4.5m x 700mm Letter Height 280mm high. H.A.G 2.4m

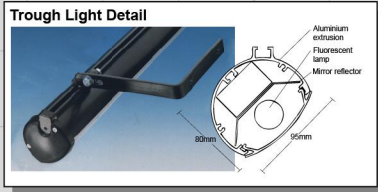


D ONE x new panel to entrance with 10mm perspex letters applied with TWO x lanterns.
Size 4m x 600mm H.A.G 2.2m

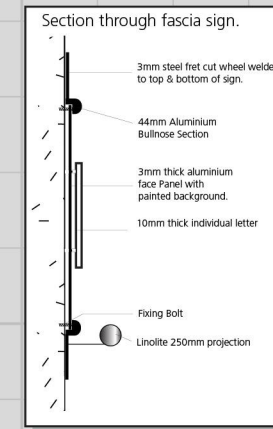

C TWO x new amenity boards.
Size 600mm x 900mm H.A.G 1.2m

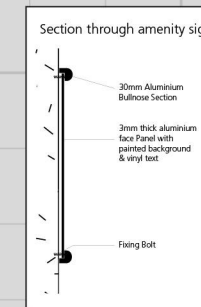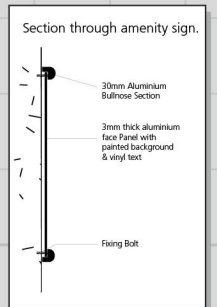



E ONE x new bullnose sign to apex with vinyl text. Lantern to illuminate
2300mm x 750mm H.A.G 2.5m.

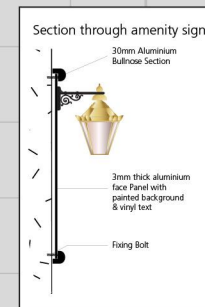


G THREE x new lanterns.
H.A.G 2.2m & 2.9m.



F TWO x new A2 lockable poster cases.
Size. 664mm x 908mm H.A.G 1m.

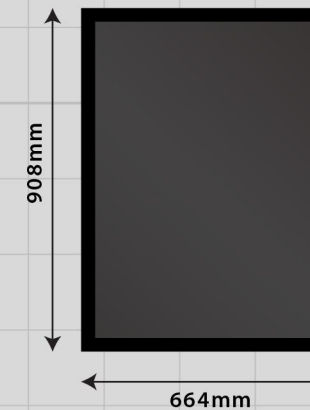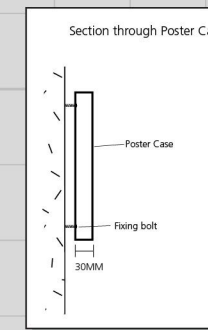

H FOUR x new LED floodlights.
H.A.G 5.8m.

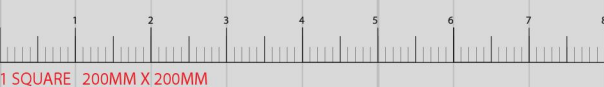

1:20 @ A3

srsigns
Limited

THE LOCOMOTIVE . WICK. STAR 23.10.18. 13068-Planning Signage Spec LB

PRINTED COLOURS MAY NOT SHOW TRUE REPRESENTATION THIS DRAWING SHOULD NOT BE REPRODUCED UNLESS BY EXPLICIT CONSENT SR SIGNS LIMITED: 0113 2798266 sales@sr-signs.co.uk

ARUN DISTRICT COUNCIL LU/301/18/L