


A ONE x new fascia with applied 10mm perspex letters, illuminated by trough light.
Size 4.5m x 700mm Letter Height 280mm high. H.A.G 3m

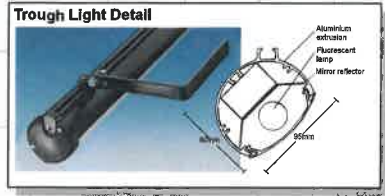


D ONE x new panel to entrance with 10mm perspex letters applied with TWO x lanterns.
Size 3.5m x 525mm H.A.G 2.2m






E ONE x new bullnose sign to apex with vinyl text. Lantern to illuminate
1.9m x 800mm H.A.G 2.3m.



G THREE x new lanterns.
H.A.G 2.2m & 2.9m.

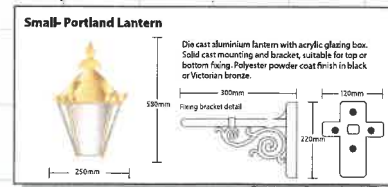

C ONE x new amenity board with A2 poster case.
Size 650mm x 900mm H.A.G 1.2m

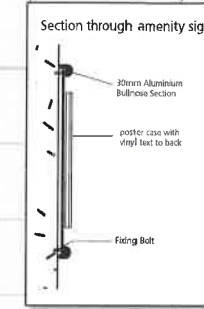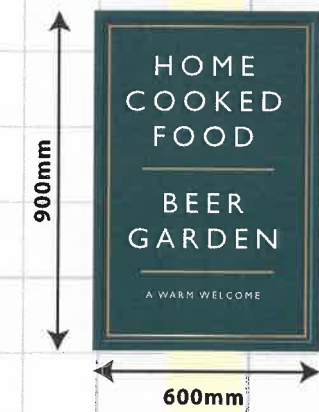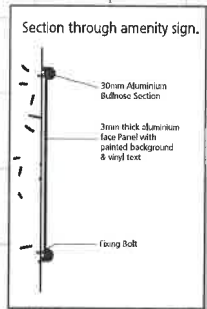

H FOUR x new LED floodlights.
H.A.G 5.8m



SIGN COLOURS:
GOLD FINISH
BLACK
BS 18 C 39
WHITE

1:20 @ A3

srsigns Limited

THE LOCOMOTIVE . WICK. STAR 5.11.18. 13068-Planning Signage Spec LB

PRINTED COLOURS MAY NOT EXACTLY REPRESENTATION

THIS DRAWING SHOULD NOT BE REPRODUCED UNLESS BY EXPLICIT CONSENT

SR SIGNS LIMITED, 0115 4704200 04240000000000000000

ARUN DISTRICT COUNCIL LU/30/18/L