



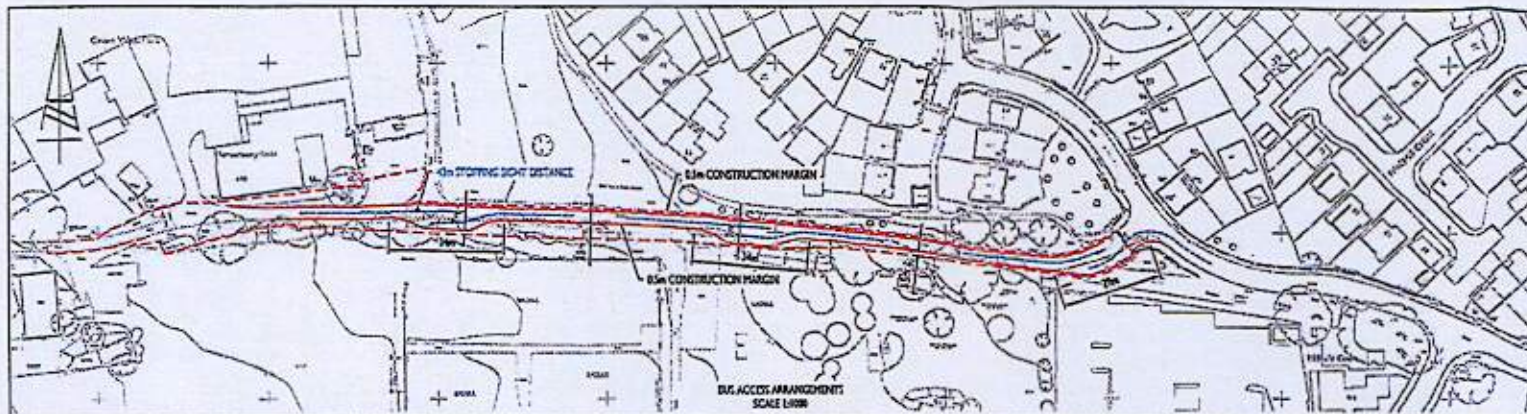

KEY:

--- HIGHWAY BOUNDARY

--- SITE BOUNDARY

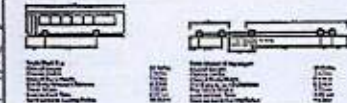

A	22/01/18	TC	PRINCIPAL APPROVEMENTS	BT	BT
REV	DATE	BY	DESCRIPTION	DATE	APP

DRAFT

2-Transport

Green House, Lupton Close, Chichester
Bosham, Hampshire, RG24 6AG
www.2transport.co.uk

Tel: 01243 738140
Fax: 01243 738141

PROPOSED BUS ACCESS ARRANGEMENTS
SWEEP PATH ANALYSIS - SINGLE DECK BUS AND TRACTOR

LAND AT COURTWICK LANE,
LITTLEHAMPTON

GLEESON DEVELOPMENTS LIMITED

AS SHOWN	BT	JCH
STEDRA-GA-001	TC	JMH
ITB3164-GA-003		
ITB3164		

A

