



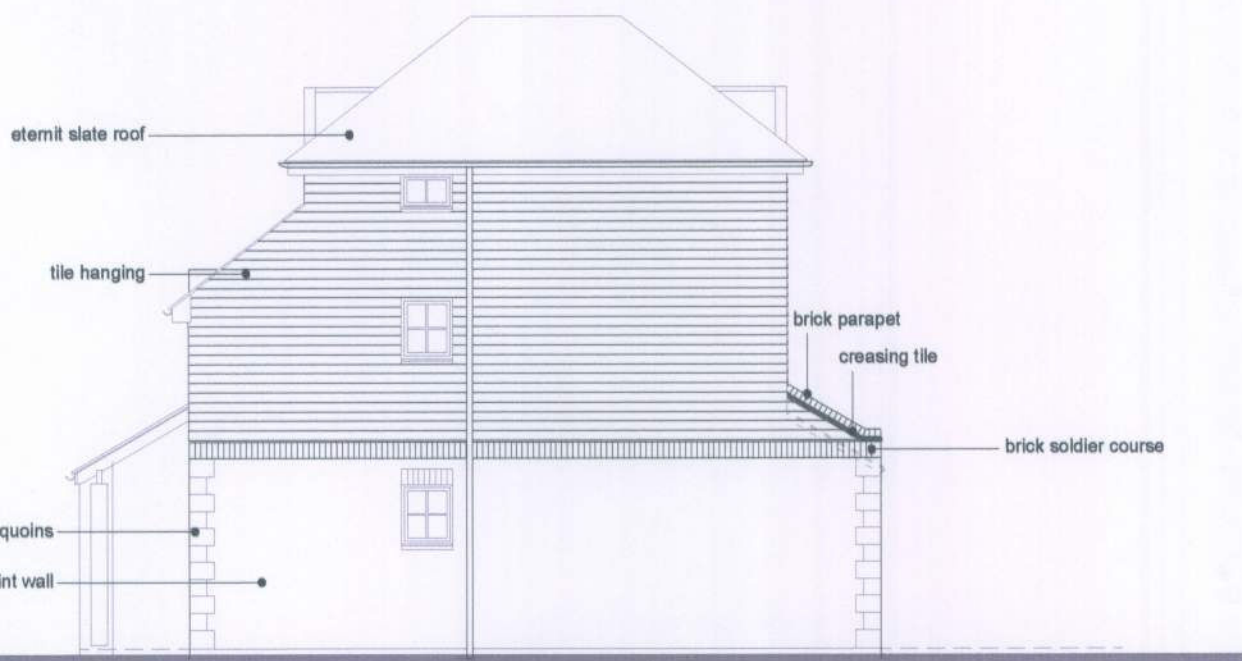


north (side) elevation 1:100 (south handed)



west (rear) elevation 1:100

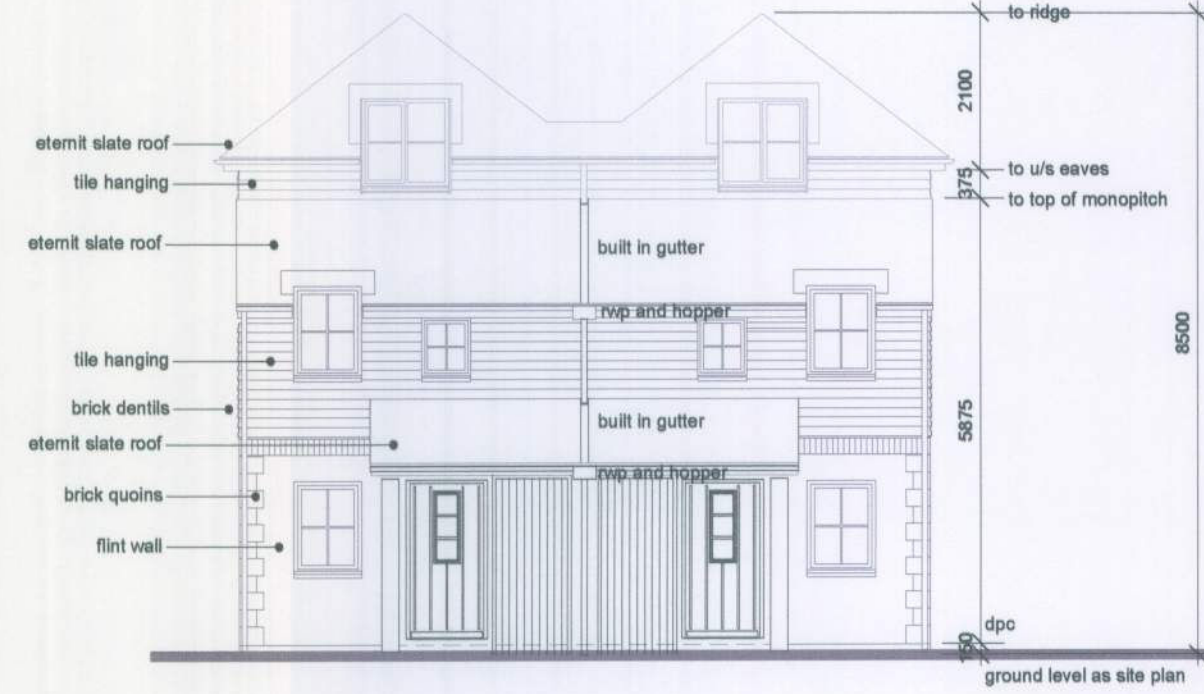


east (front) elevation 1:100

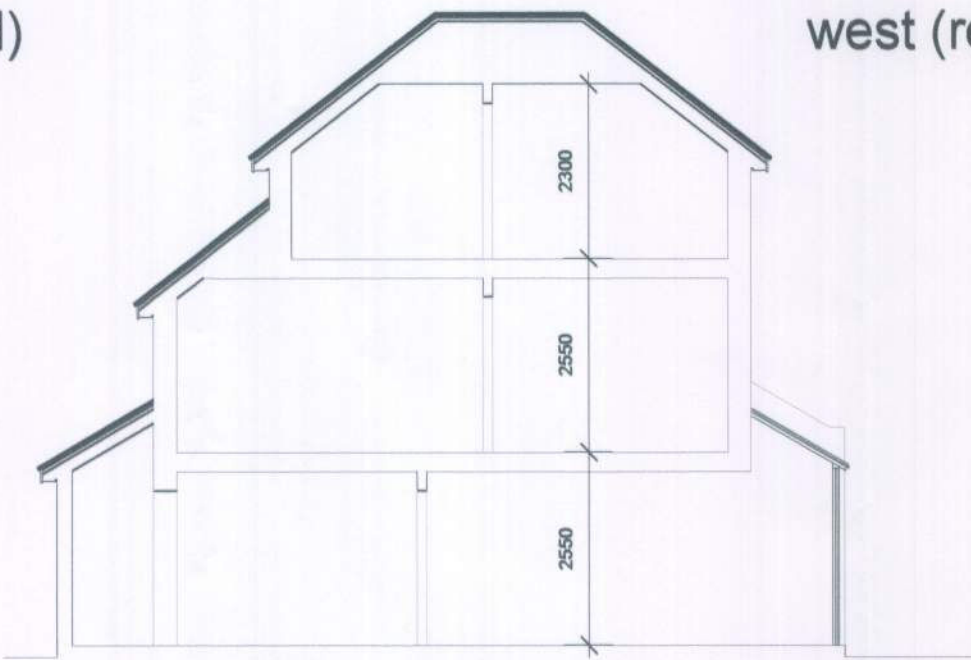


section 1:100


ARUN DISTRICT COUNCIL			
No.	LU	304	09
Received			

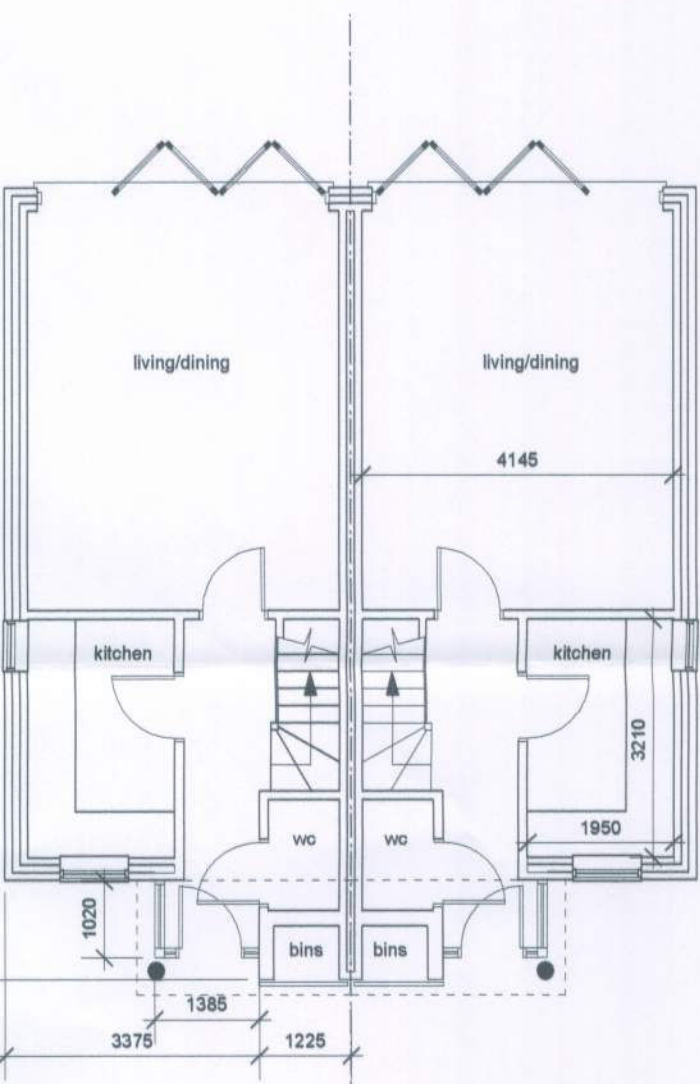


ground floor

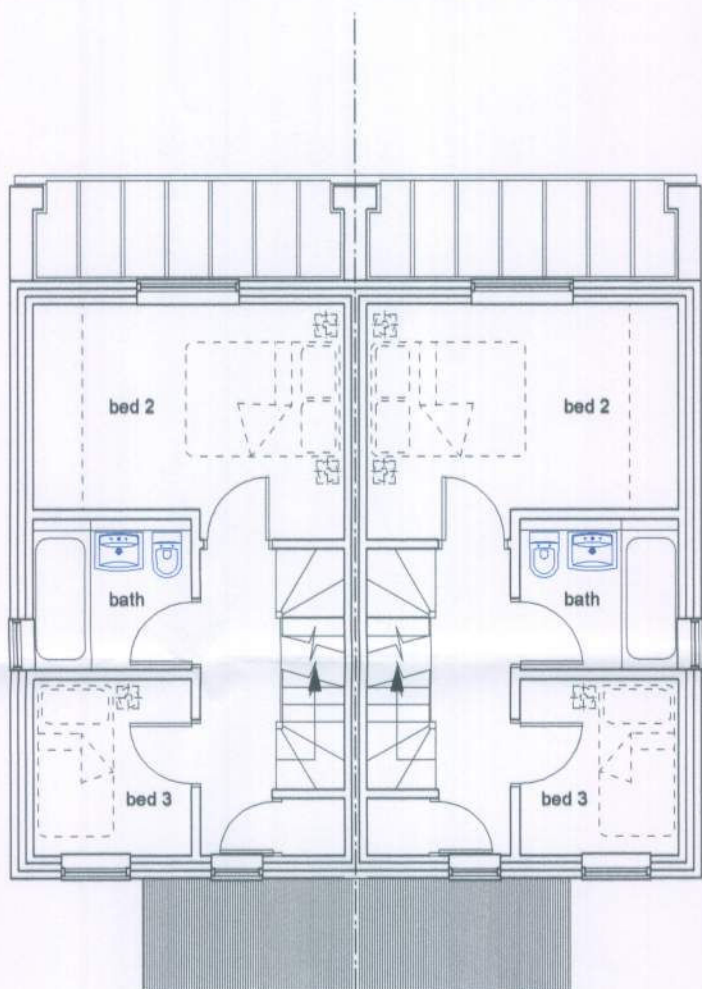

first floor

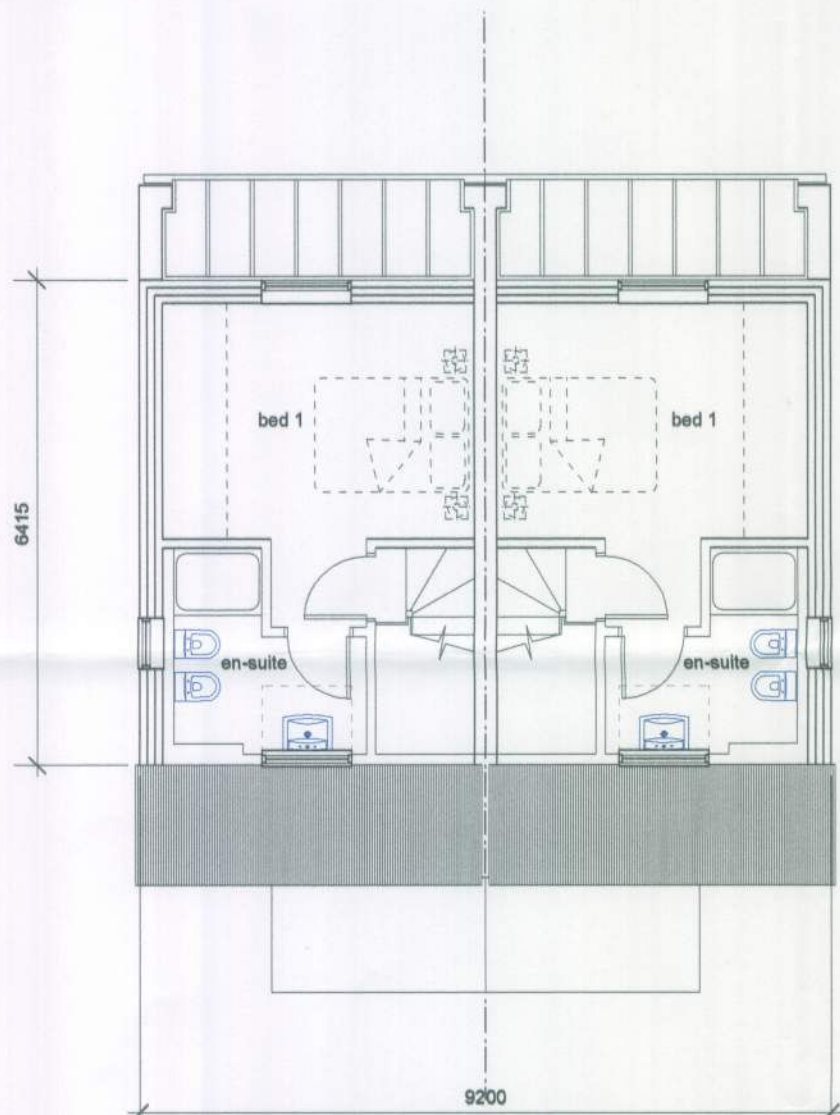

second floor

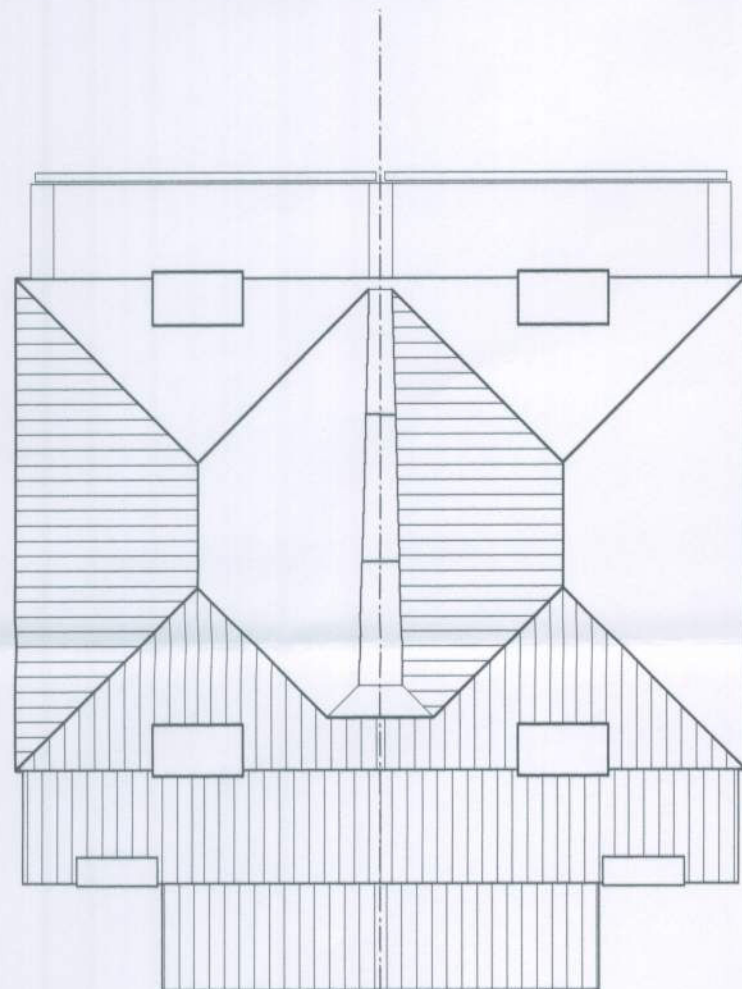

roof plan

toddington lane wick littlehampton sussex BN17 6TJ

sawking
architecture+design+management

scale 1:100@A2	no 205	title 3 Bedroom Semi-Detach
date 07.10.2009	file reference A1600	client Woodleigh Homes