



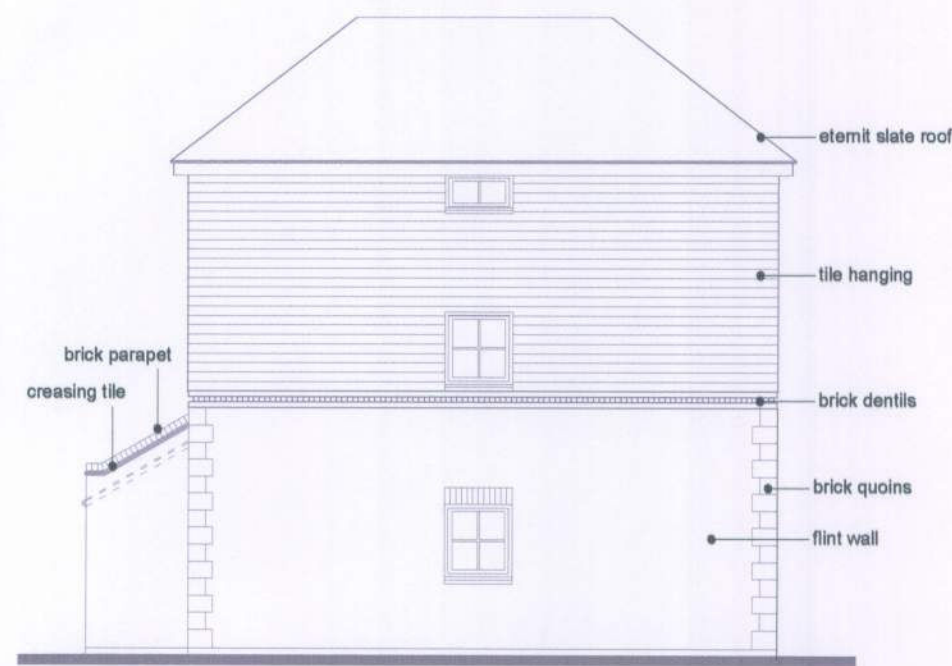


north (side) elevation 1:100




east (rear) elevation 1:100

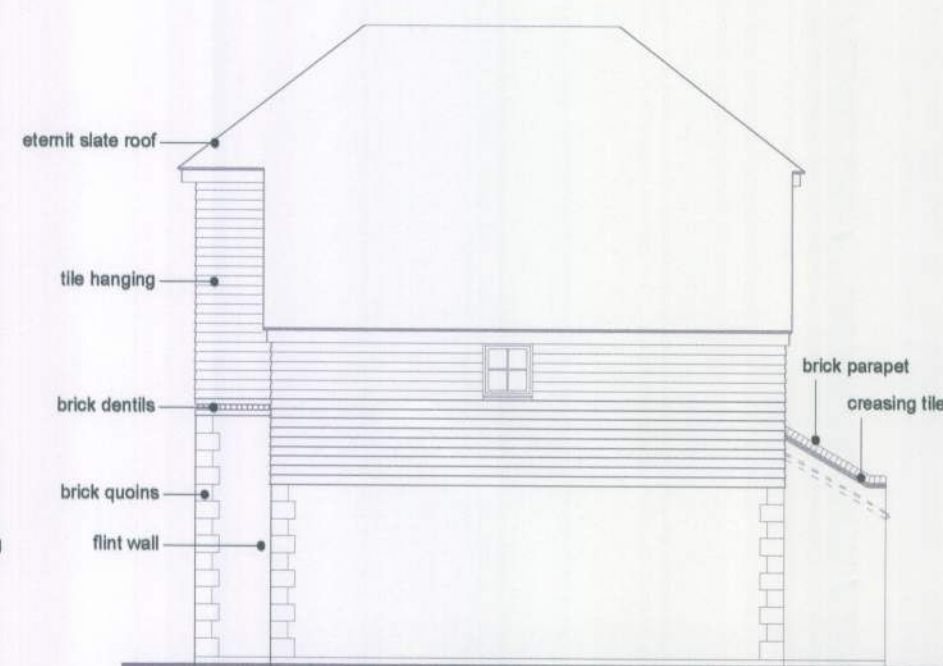


south (side) elevation 1:100

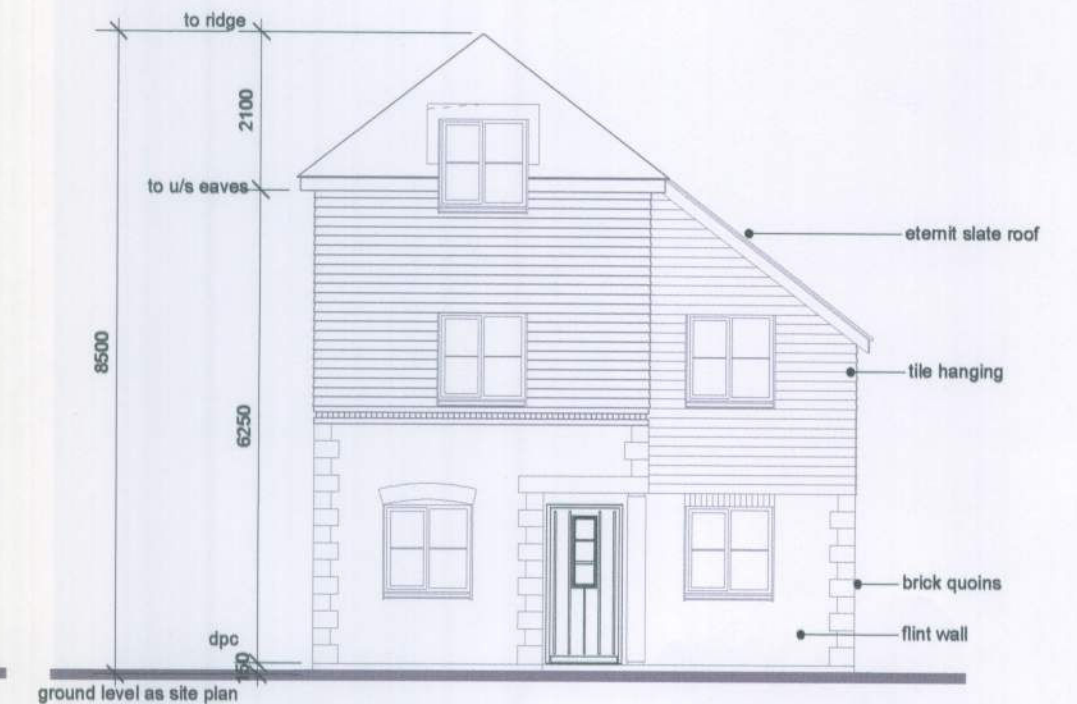

west (front) elevation 1:100

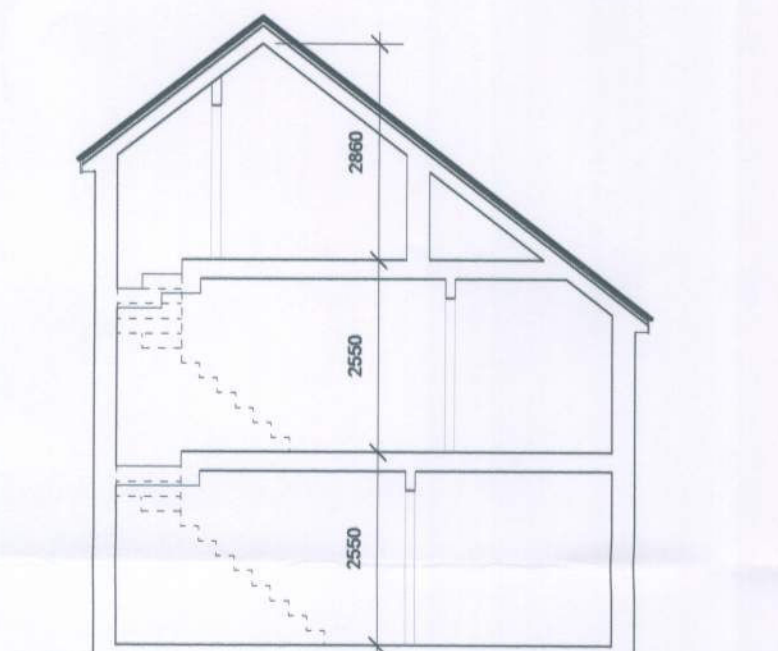


section 1:100

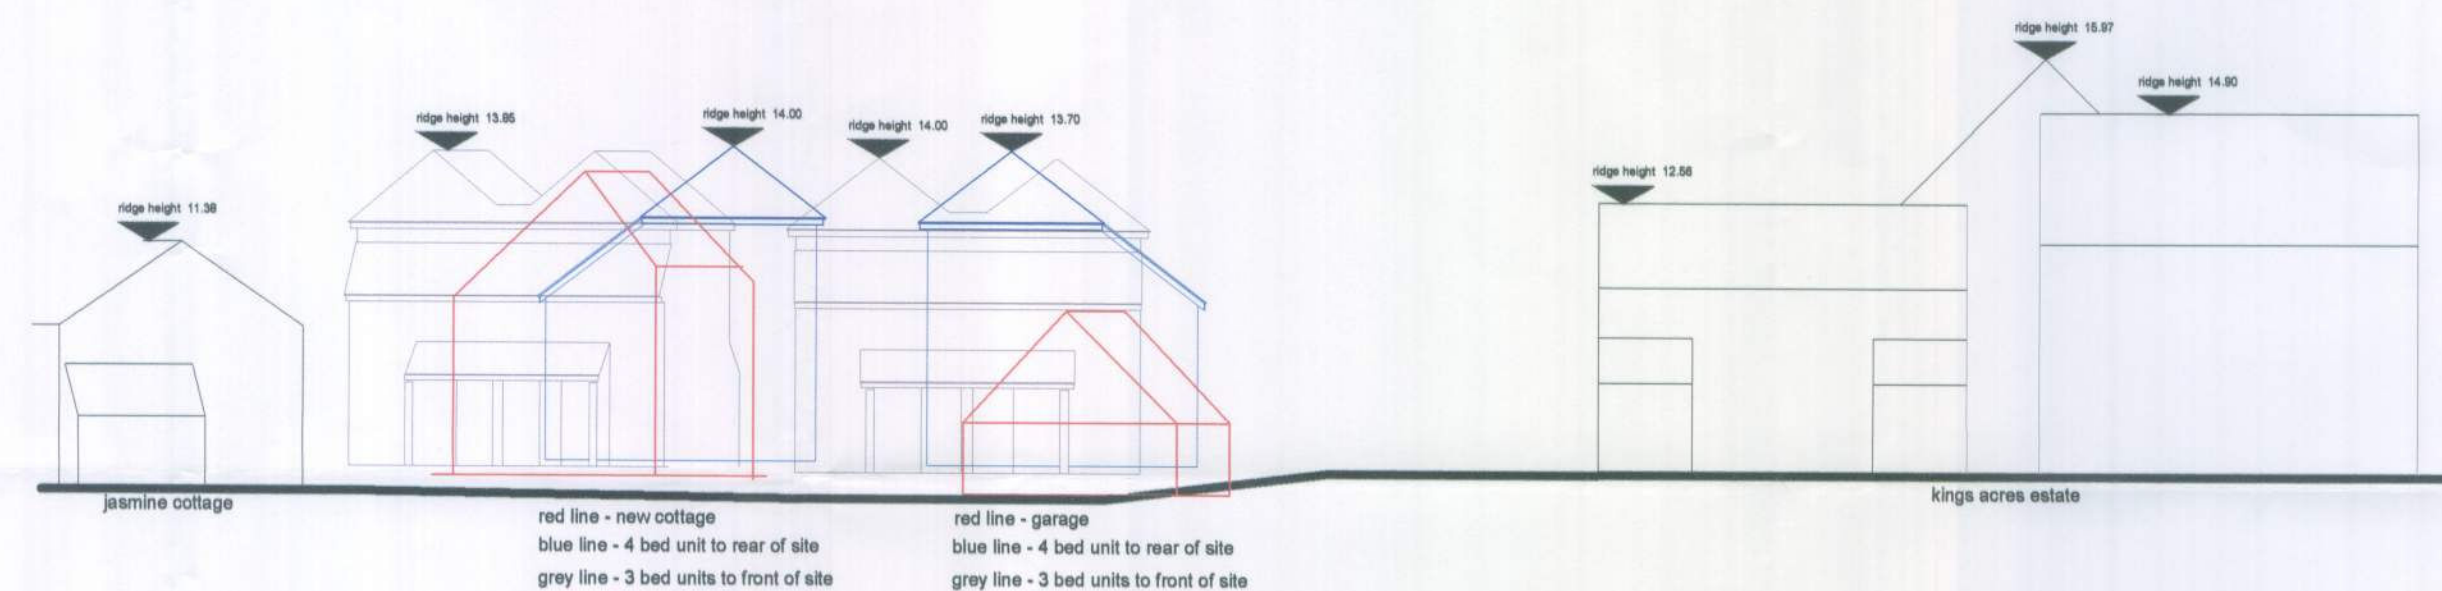


block street elevation 1:200


ARUN DISTRICT COUNCIL	
No.	Lu 304 09
Received	

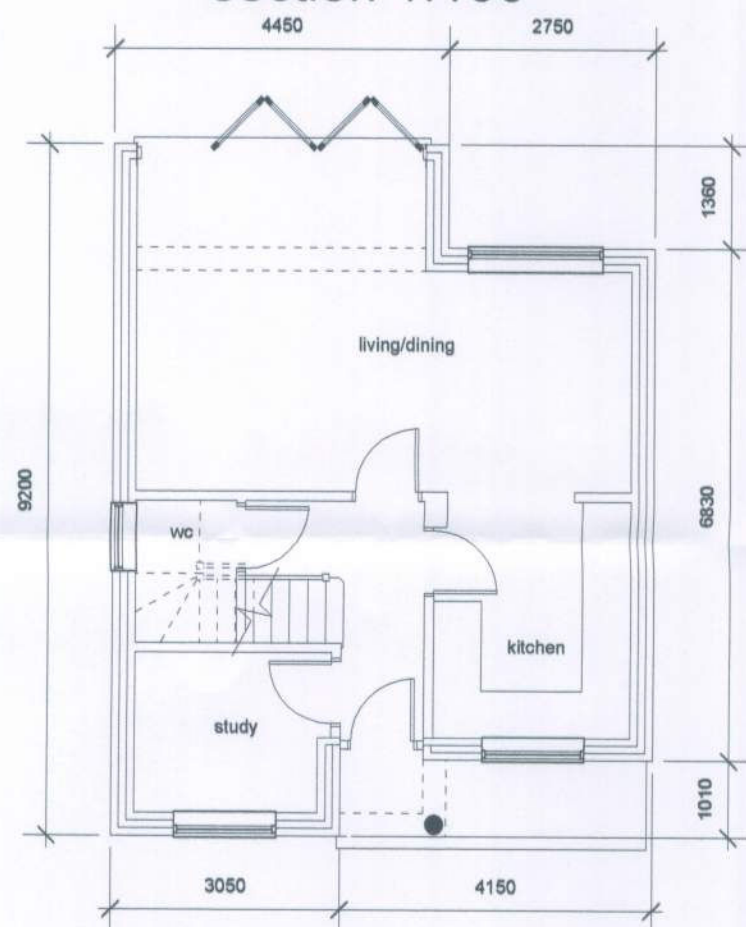


ground floor 1:100

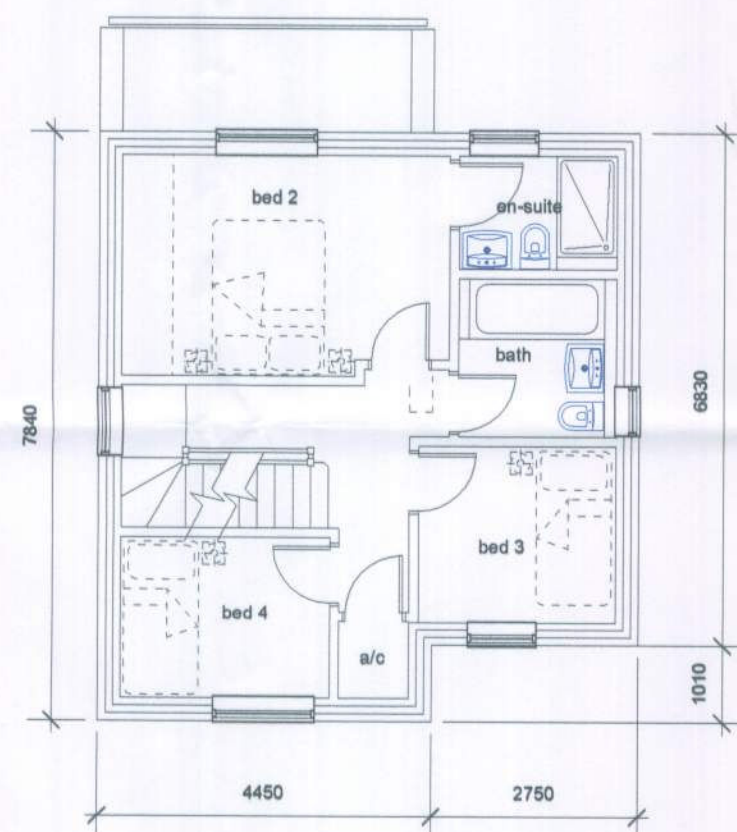

first floor 1:100

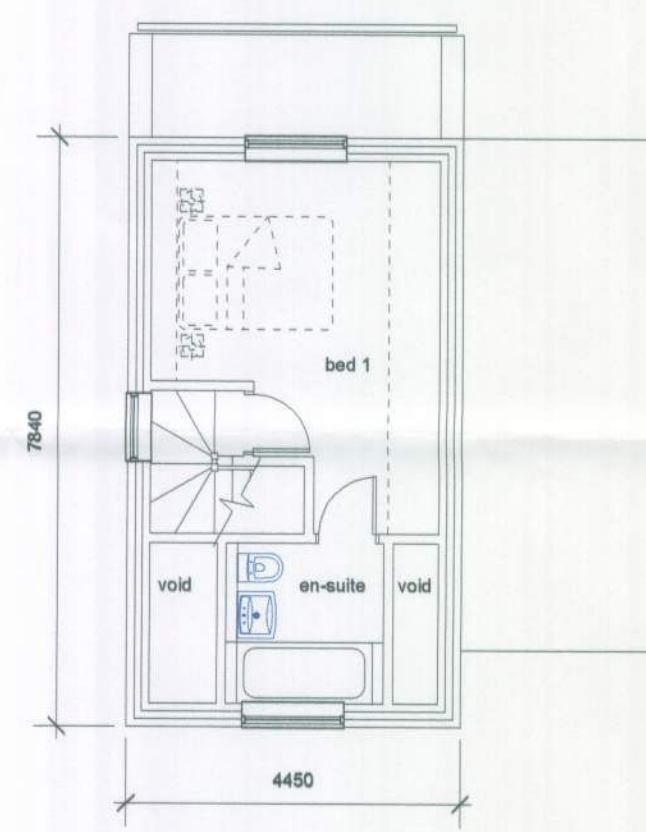

second floor 1:100

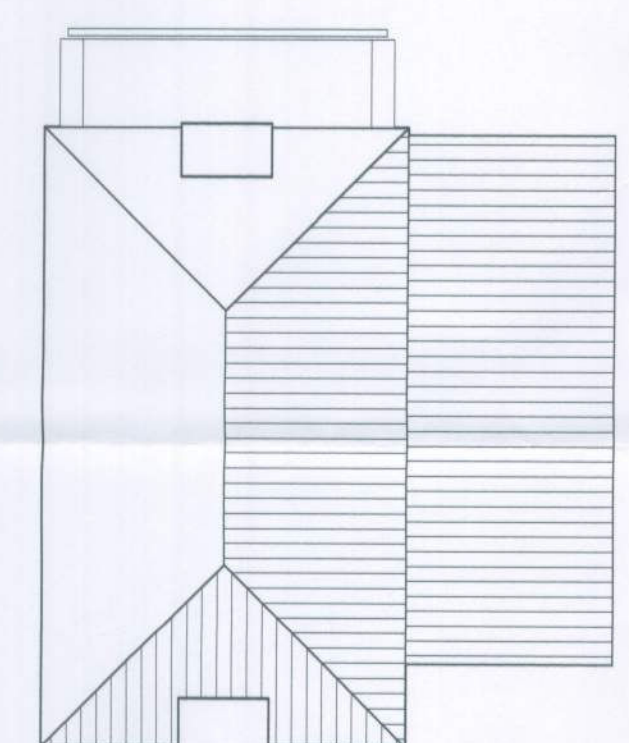

roof plan 1:100

nb: building handed to adjacent plot

toddington lane wick littlehampton sussex BN17 6TJ

sawkings
architecture+design+management

scale shown@A2	no 206	title 4 Bedroom Detached
date 07.10.2009	file reference A1600	client Woodleigh Homes

revisions and notes

sawkings copyright 2009. This drawing must not be reproduced in part or whole without prior written consent. Do not scale from this drawing. Check and confirm all dimensions on site prior to commencing work. IF IN DOUBT ASK.

1 The Quarry, Betchworth, Surrey RH3 7BY T 01737 845580 F 01737 844748 E admin@sawkings.com W www.sawkings.com

ARUN DISTRICT COUNCIL LU304/09