


APARTMENT UNIT - 30
HA-F1 (2 BED 4 PERSON)

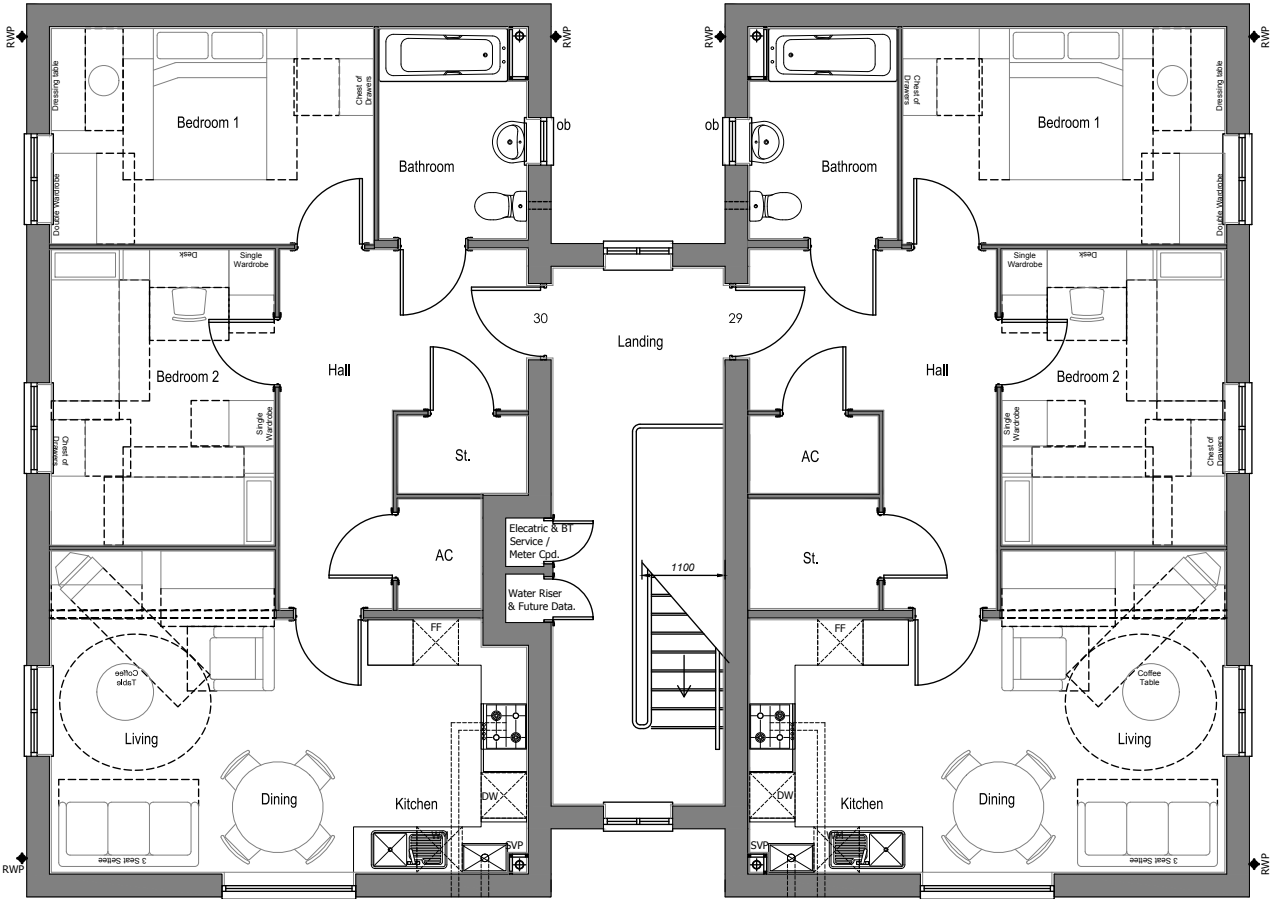

APARTMENT UNIT - 29
HA-F2 (2 BED 4 PERSON)


Plots: 29 - 30



Persimmon Homes Thames Valley
Persimmon House, Knoll Road,
Camberley, Surrey GU15 3TQ
Tel: 01276 808080

Site:	PHASE 3 Littlehampton Parcel A2.B6	Date:	March 2018
Scale:	1:100 @ A3	Scale:	1:100 @ A3
Dwg No:	544_PL_BLK_A_102	Dwg No:	544_PL_BLK_A_102

Drawing Title: Apartment Block A - Afford.
Proposed Second Floor Plan

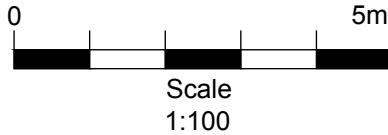

Rev		Date
B	Apartment Block re-designed & Plot numbers updated.	14.05.19
A	Window to Living Room added to side flank.	02.05.18

Drawing Status:	Drawn:	Checked:
SUBMITTED	AT	ME/RC
Rev:	B	