


- MATERIALS
- 1) WHITE SOFFITS & FACIAS
 - 2) WHITE FRAMED FENESTRATION
 - 3) BRICK
 - 4) ROOF TILES
 - 5) RENDER

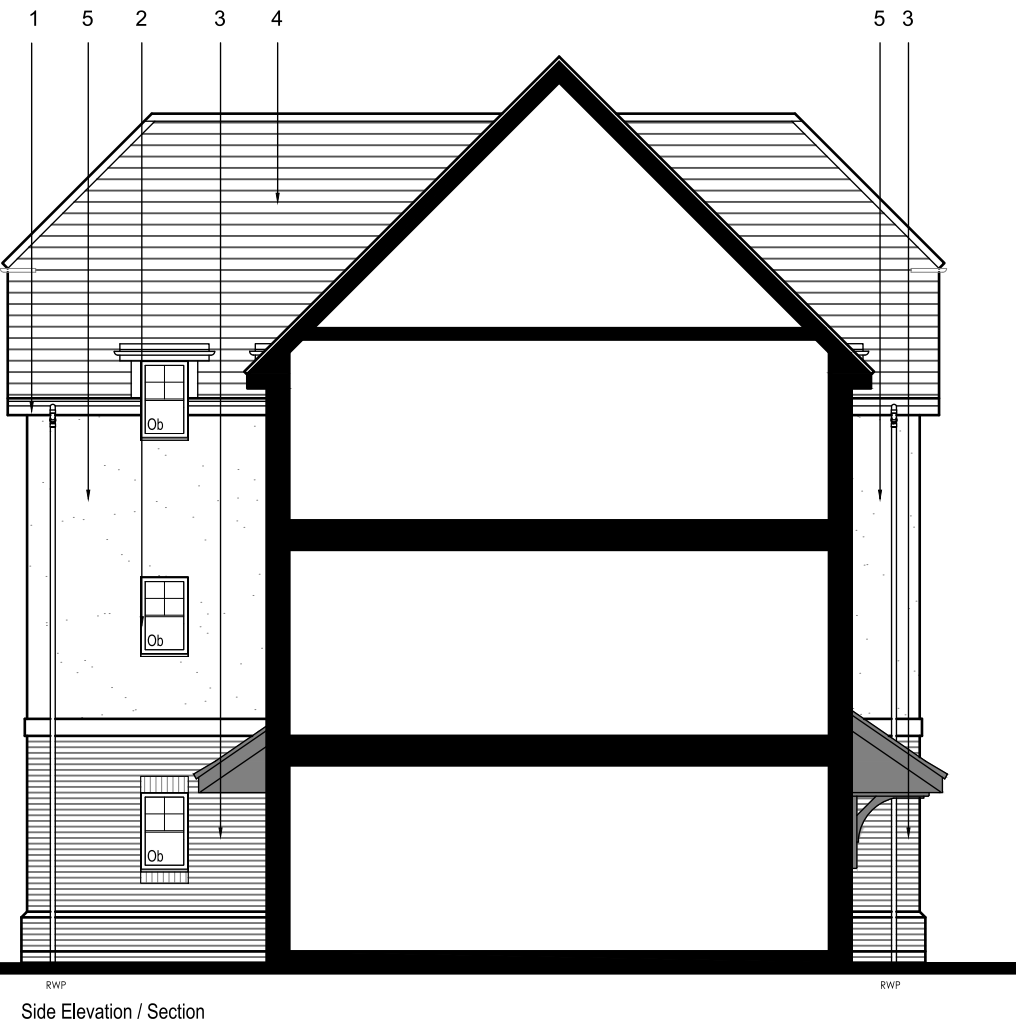

Plots: 25 - 30



Scale
1:100

-	-	-
B	Apartment Block re-designed & Plot numbers updated.	14.05.19
A	Window and Weatherboard detail added to side flank.	02.05.18
Rev		Date



Persimmon Homes Thames Valley
Persimmon House, Knoll Road,
Camberley, Surrey GU15 3TQ
Tel: 01276 808080

Site:	Date:
PHASE 3 Littlehampton Parcel A2.B6	March 2018
Scale:	1:100 @ A3
Dwg No:	544_PL_BLK_A_203

Drawing Title: Apartment Block A - Afford.
Proposed Elevation 4

Drawing Status:	Drawn:	Checked:
SUBMITTED	AT	ME/RC
	Rev:	B