





1 Jumping blocks

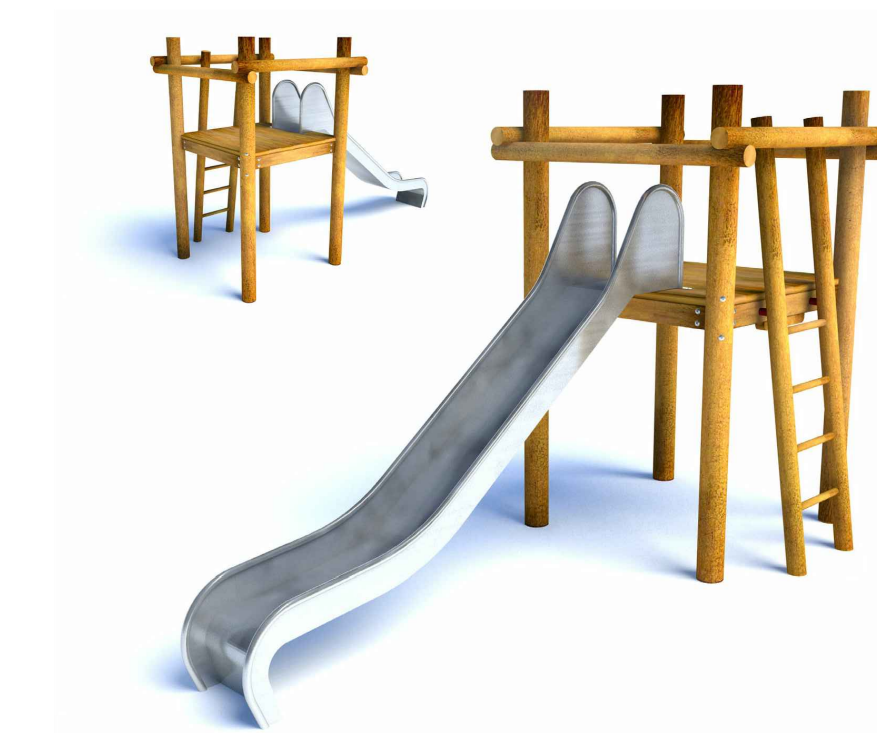

2 Slide

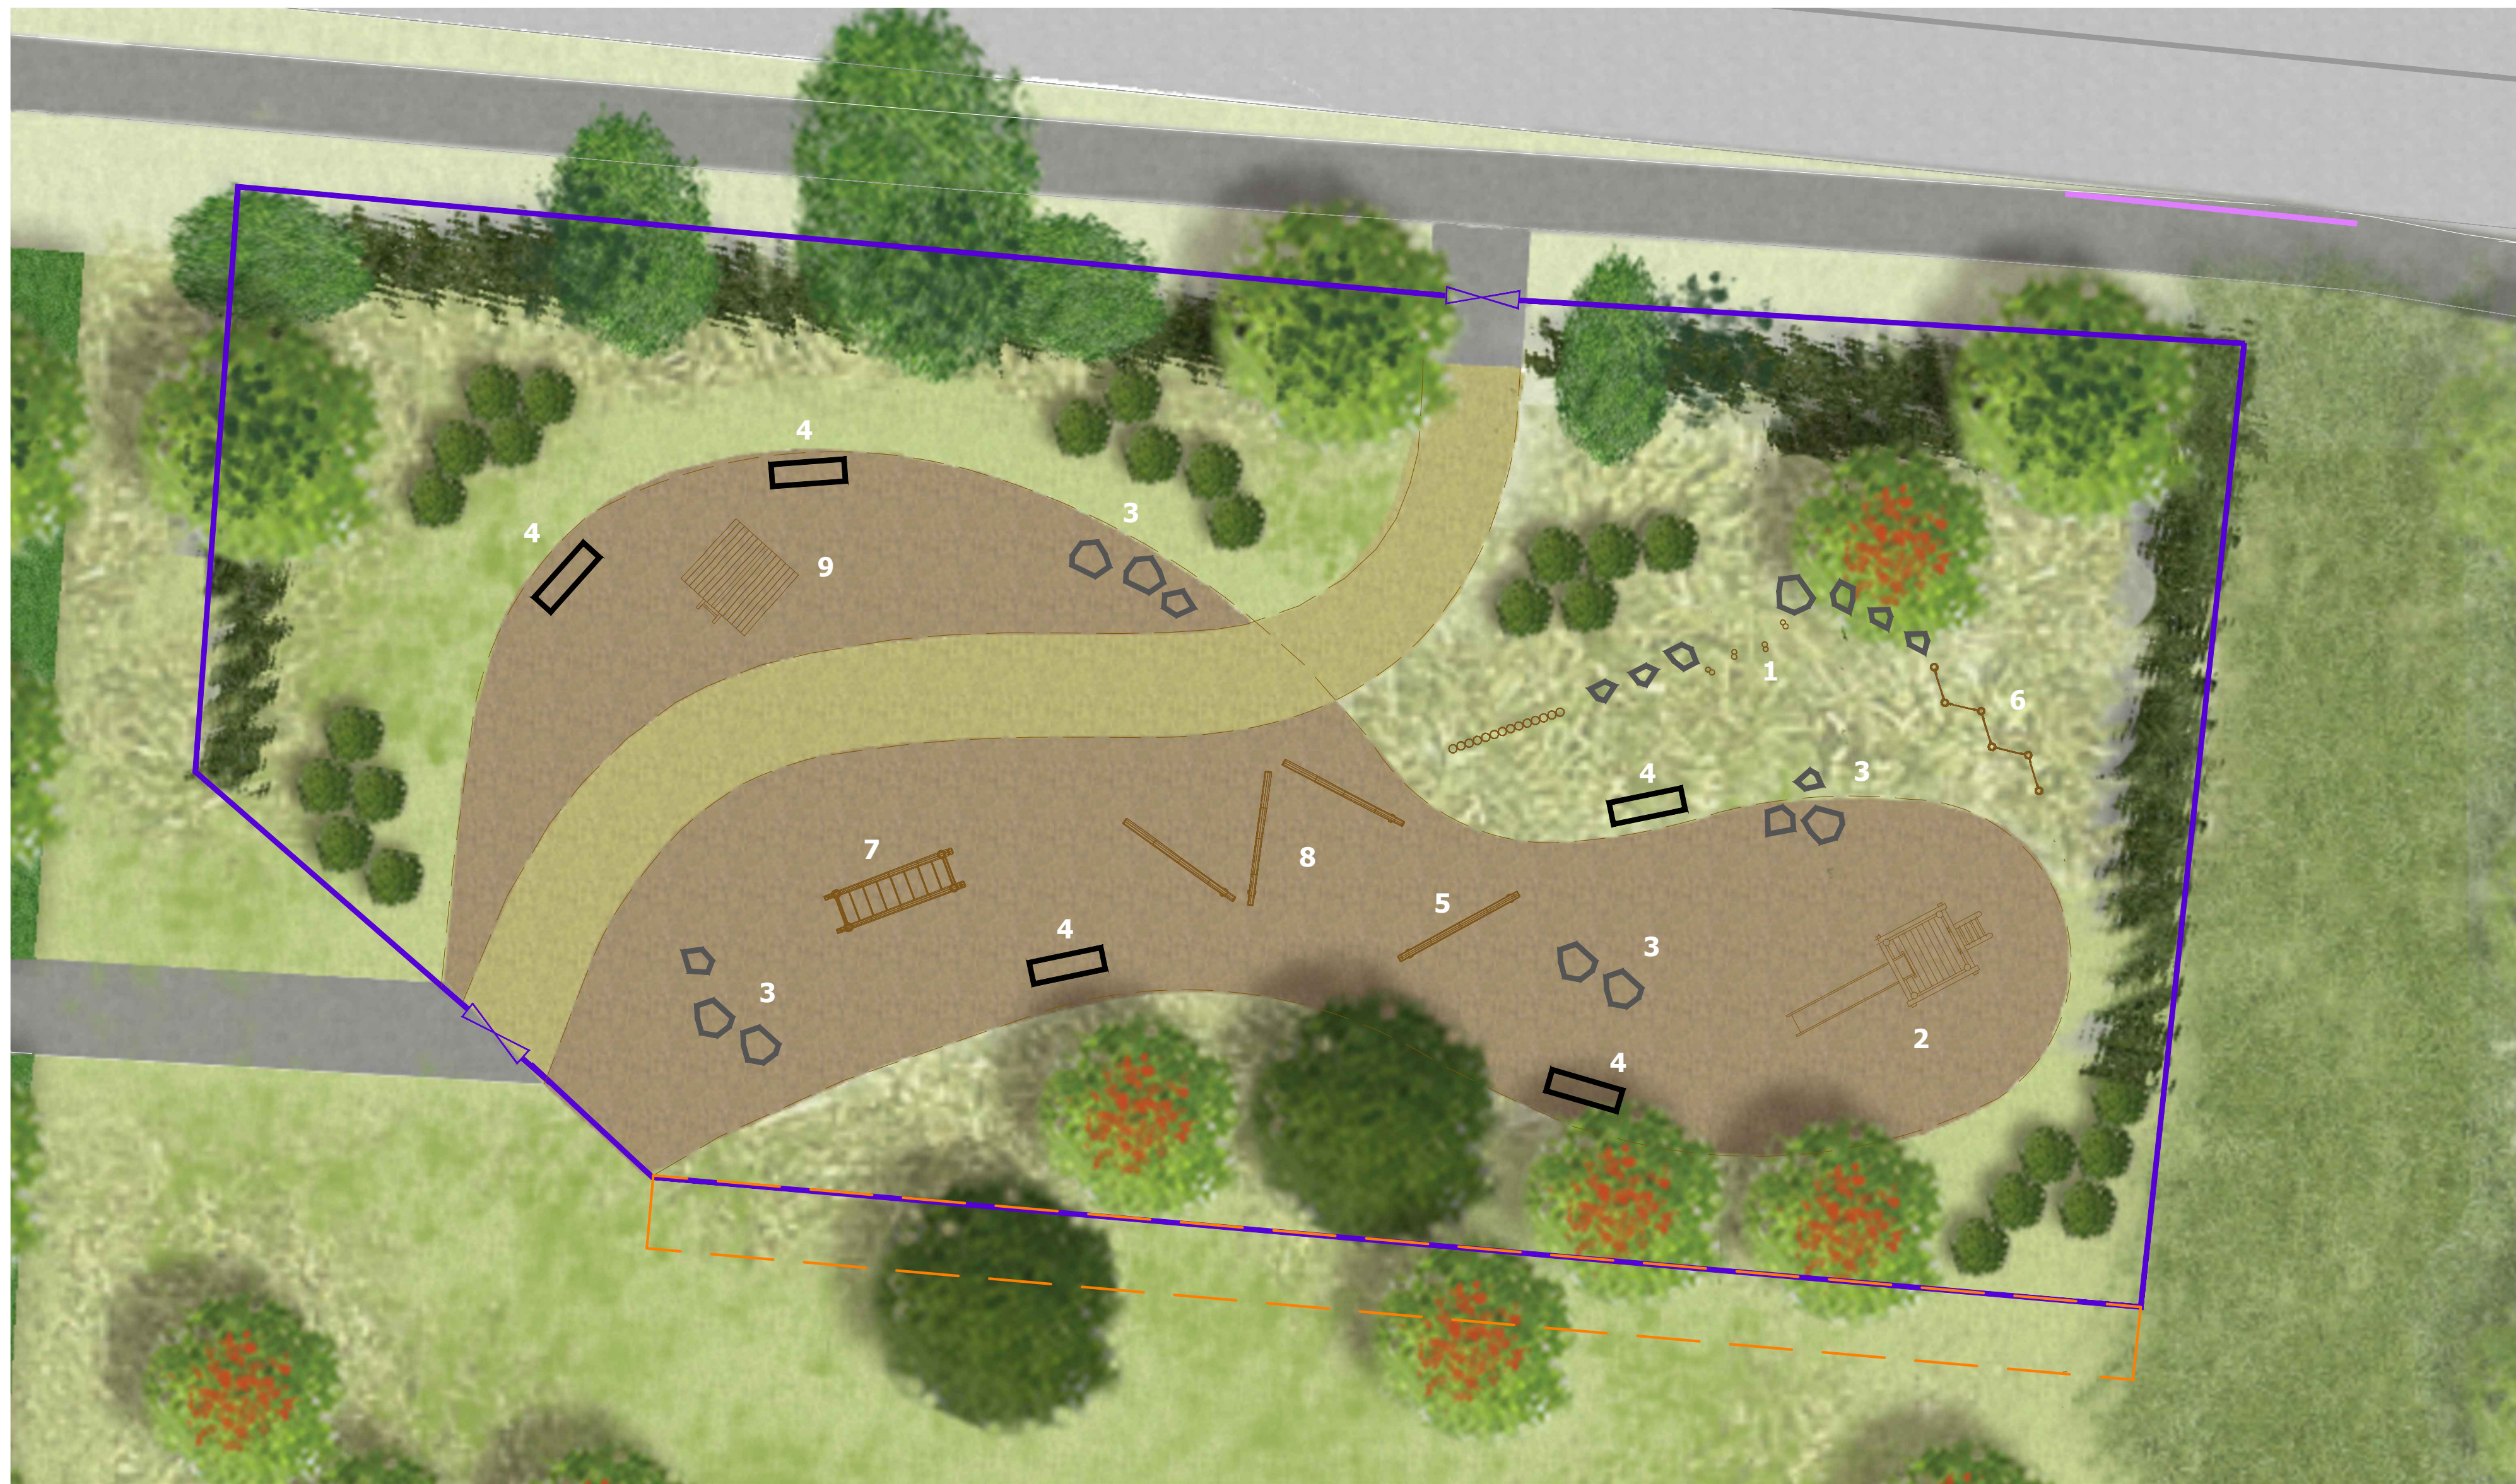

3 Play boulders



4 Bench



5 Vertical cargo climber



6 Tightrope balance



7 Overhead ladder



8 Angled balance beam



9 Playhouse

Key

- Proposed bark mulch
- Proposed timber edging
- Proposed self binding gravel
- Proposed boulders
- Proposed bench
- Proposed timber play equipment (Miracle Design and Play Ltd/ Jupiter Play or equivalent)
- Proposed amenity grass
- Proposed hedge (refer to LA300 for details)
- Proposed hazel coppice planting (refer to LA302 for details)
- Proposed vegetation along Lyminster bypass
- Proposed pedestrian barriers along the edge of the footpath

0 1 2 3 4 5 8m

Scale @ A1 - 1:100



North

A088461 LA300-303[L].dwg

04.10.19

5th Floor, Longcross Court, 47 Newport Road, Cardiff CF24 0AD
 ☎ +44 (0)29 2082 9200 ✉ cardiff@wyg.com 🌐 www.wyg.com

© Crown copyright and database rights 2019 Ordnance Survey 0100031673.
 © WYG Environment Planning Transport Limited 2019. Registered in England Number: 3050297