


APARTMENT UNIT - 26
HA-F1-WH (2 BED 3 PERSON)

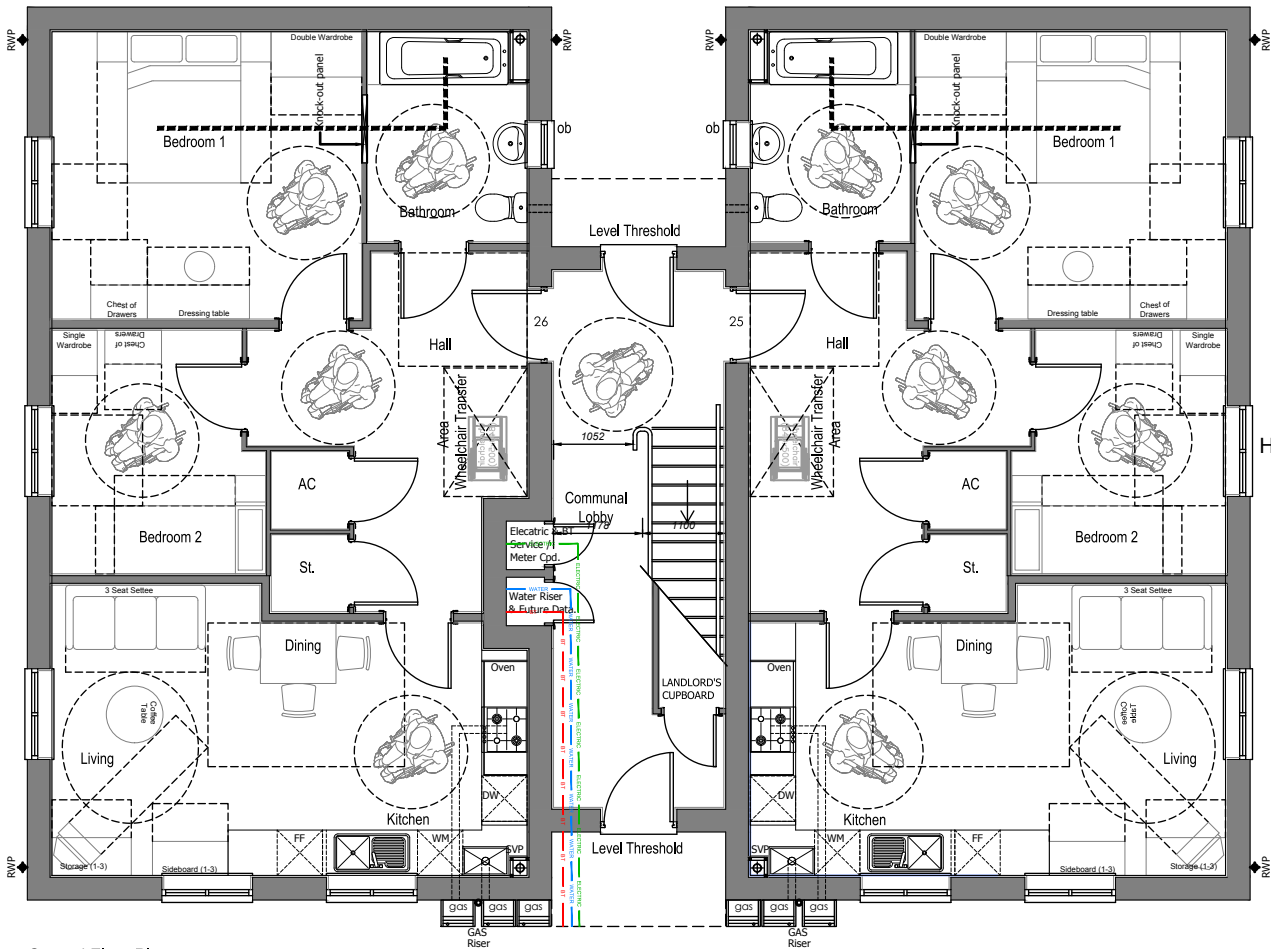

Ground Floor Plan

APARTMENT UNIT - 25
HA-F2-WH (2 BED 3 PERSON)


Plots: 25 - 26

PERSIMMON
Together, we make a home

Persimmon Homes Thames Valley
Persimmon House, Knoll Road,
Camberley, Surrey GU15 3TQ
Tel: 01276 808080

Site:	PHASE 3 Littlehampton Parcel A2.B6	Date:	March 2018
Scale:	1:100 @ A3	Drawn:	AT
Org No:	544_PL_BLK_A_100	Checked:	ME/RC

Drawing Title: Apartment Block A - Afford.
Proposed Ground Floor Plan

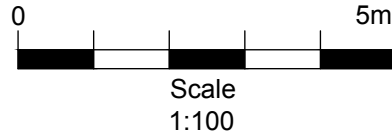

Rev		Date
-	-	-
-	-	-
A	Apartment Block re-designed & Plot numbers updated.	14.05.19

Drawing Status:	SUBMITTED
Drawn:	AT
Checked:	ME/RC
Rev:	A