



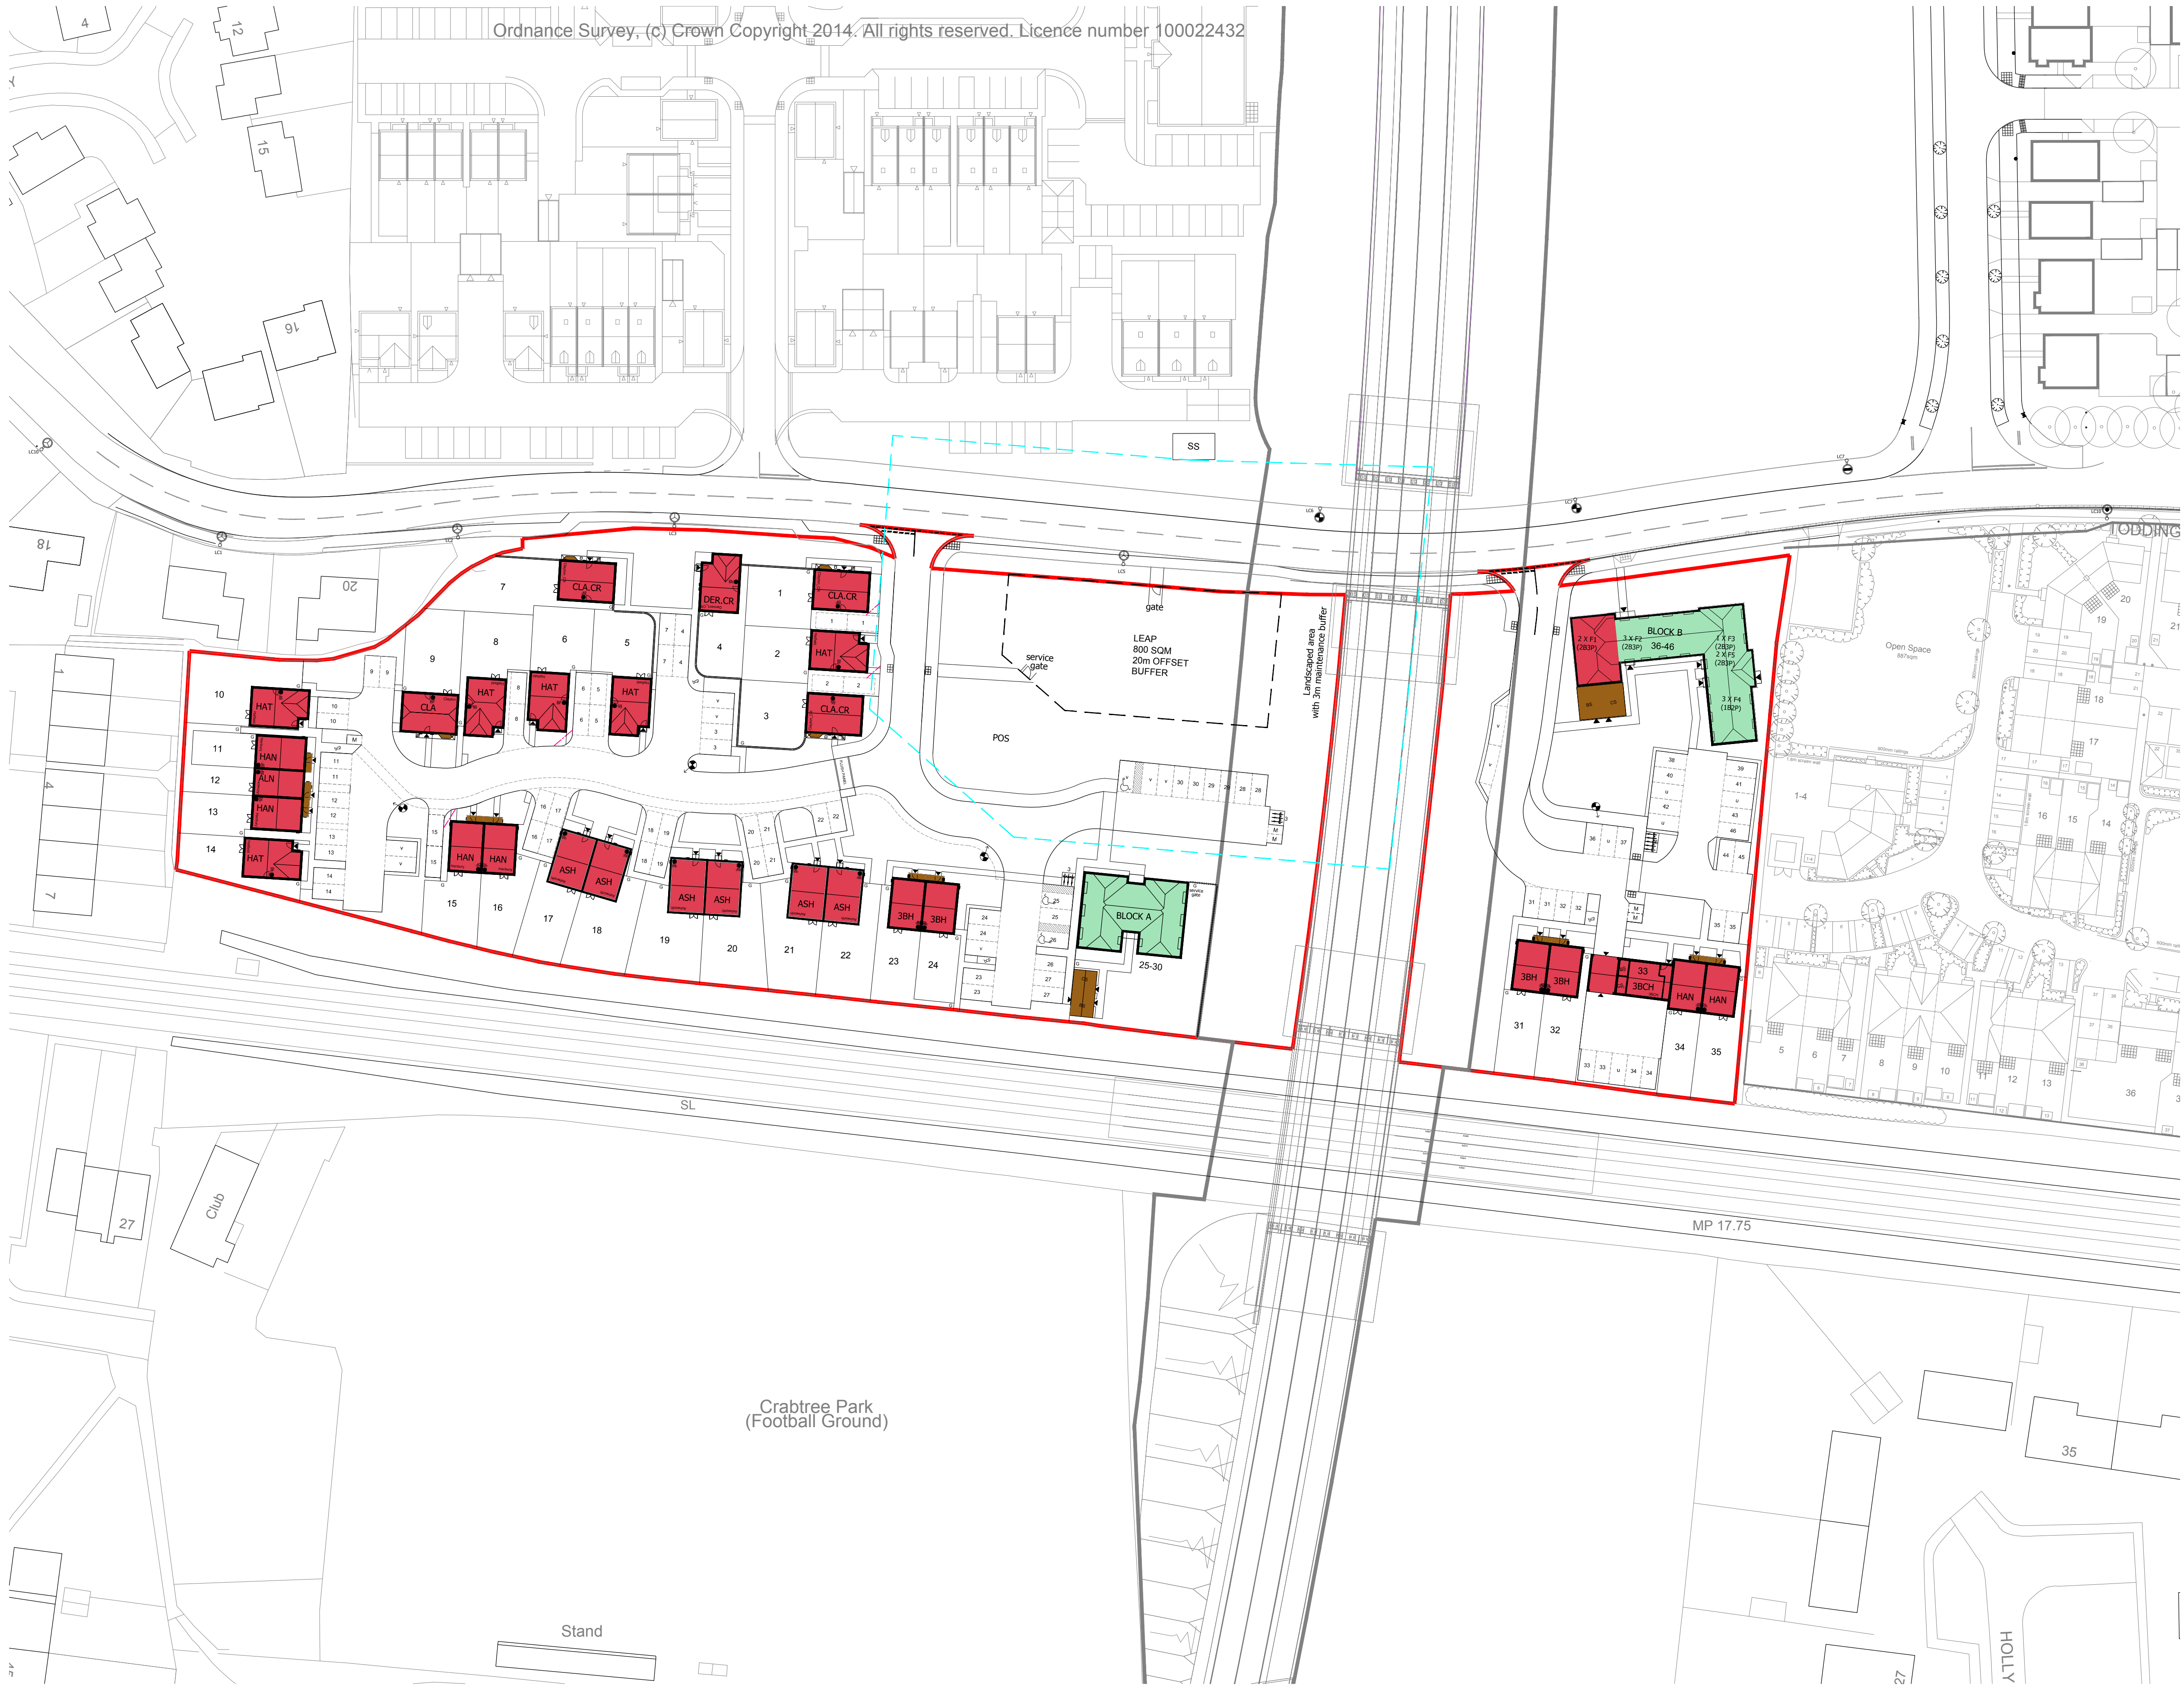


Ordance Survey, (c) Crown Copyright 2014. All rights reserved. Licence number 100022432

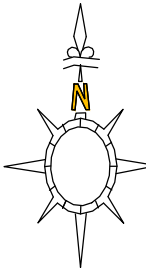

LEGEND - STOREY HEIGHTS

- Single Storey
- 2 Storeys
- 3 Storeys

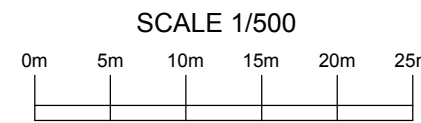

G	Redline amended to include access into Parcels A2 & B6.	25.10.19
F	Further layout re-design made due to LPA comments. Dwellings reduced to 46 units.	13.06.19
E	Further layout re-design made due to LPA comments. Additional unit added to Toddlington Lane street frontage and pair of HAN semi's removed from main road replaced with CLA & HAT to enhance street scene. Access road to plots 1,5&7 repositioned to become parking courtyard to serve these plots. LEAP moved further away from Bypass.	06.06.19
D	Further layout re-design made due to LPA comments.	21.03.19
C	Further layout re-design made due to LPA comments.	01.03.19
B	Further changes made due to Engineer's comments. Plots 6 - 8 reconfigured due to parking conflict with site access.	02.11.18
A	Planning Layout re-designed at the request of the Planning Officer.	08.10.18

**PERSIMMON**
Together, we make a home

Persimmon Homes Thames Valley
Persimmon House, Knoll Road,
Camberley, Surrey GU15 3TQ
Tel: 01276 808080

Site:	PHASE 3 Littlehampton Parcel A2.B6	Date:	July 2018
Scale:	1:500 @ A1	Orig No:	544_PL_103

Drawing Title:
Storey Heights

Drawing Status:	Drawn: AT	Checked: ME
SUBMITTED	Rev: G	