
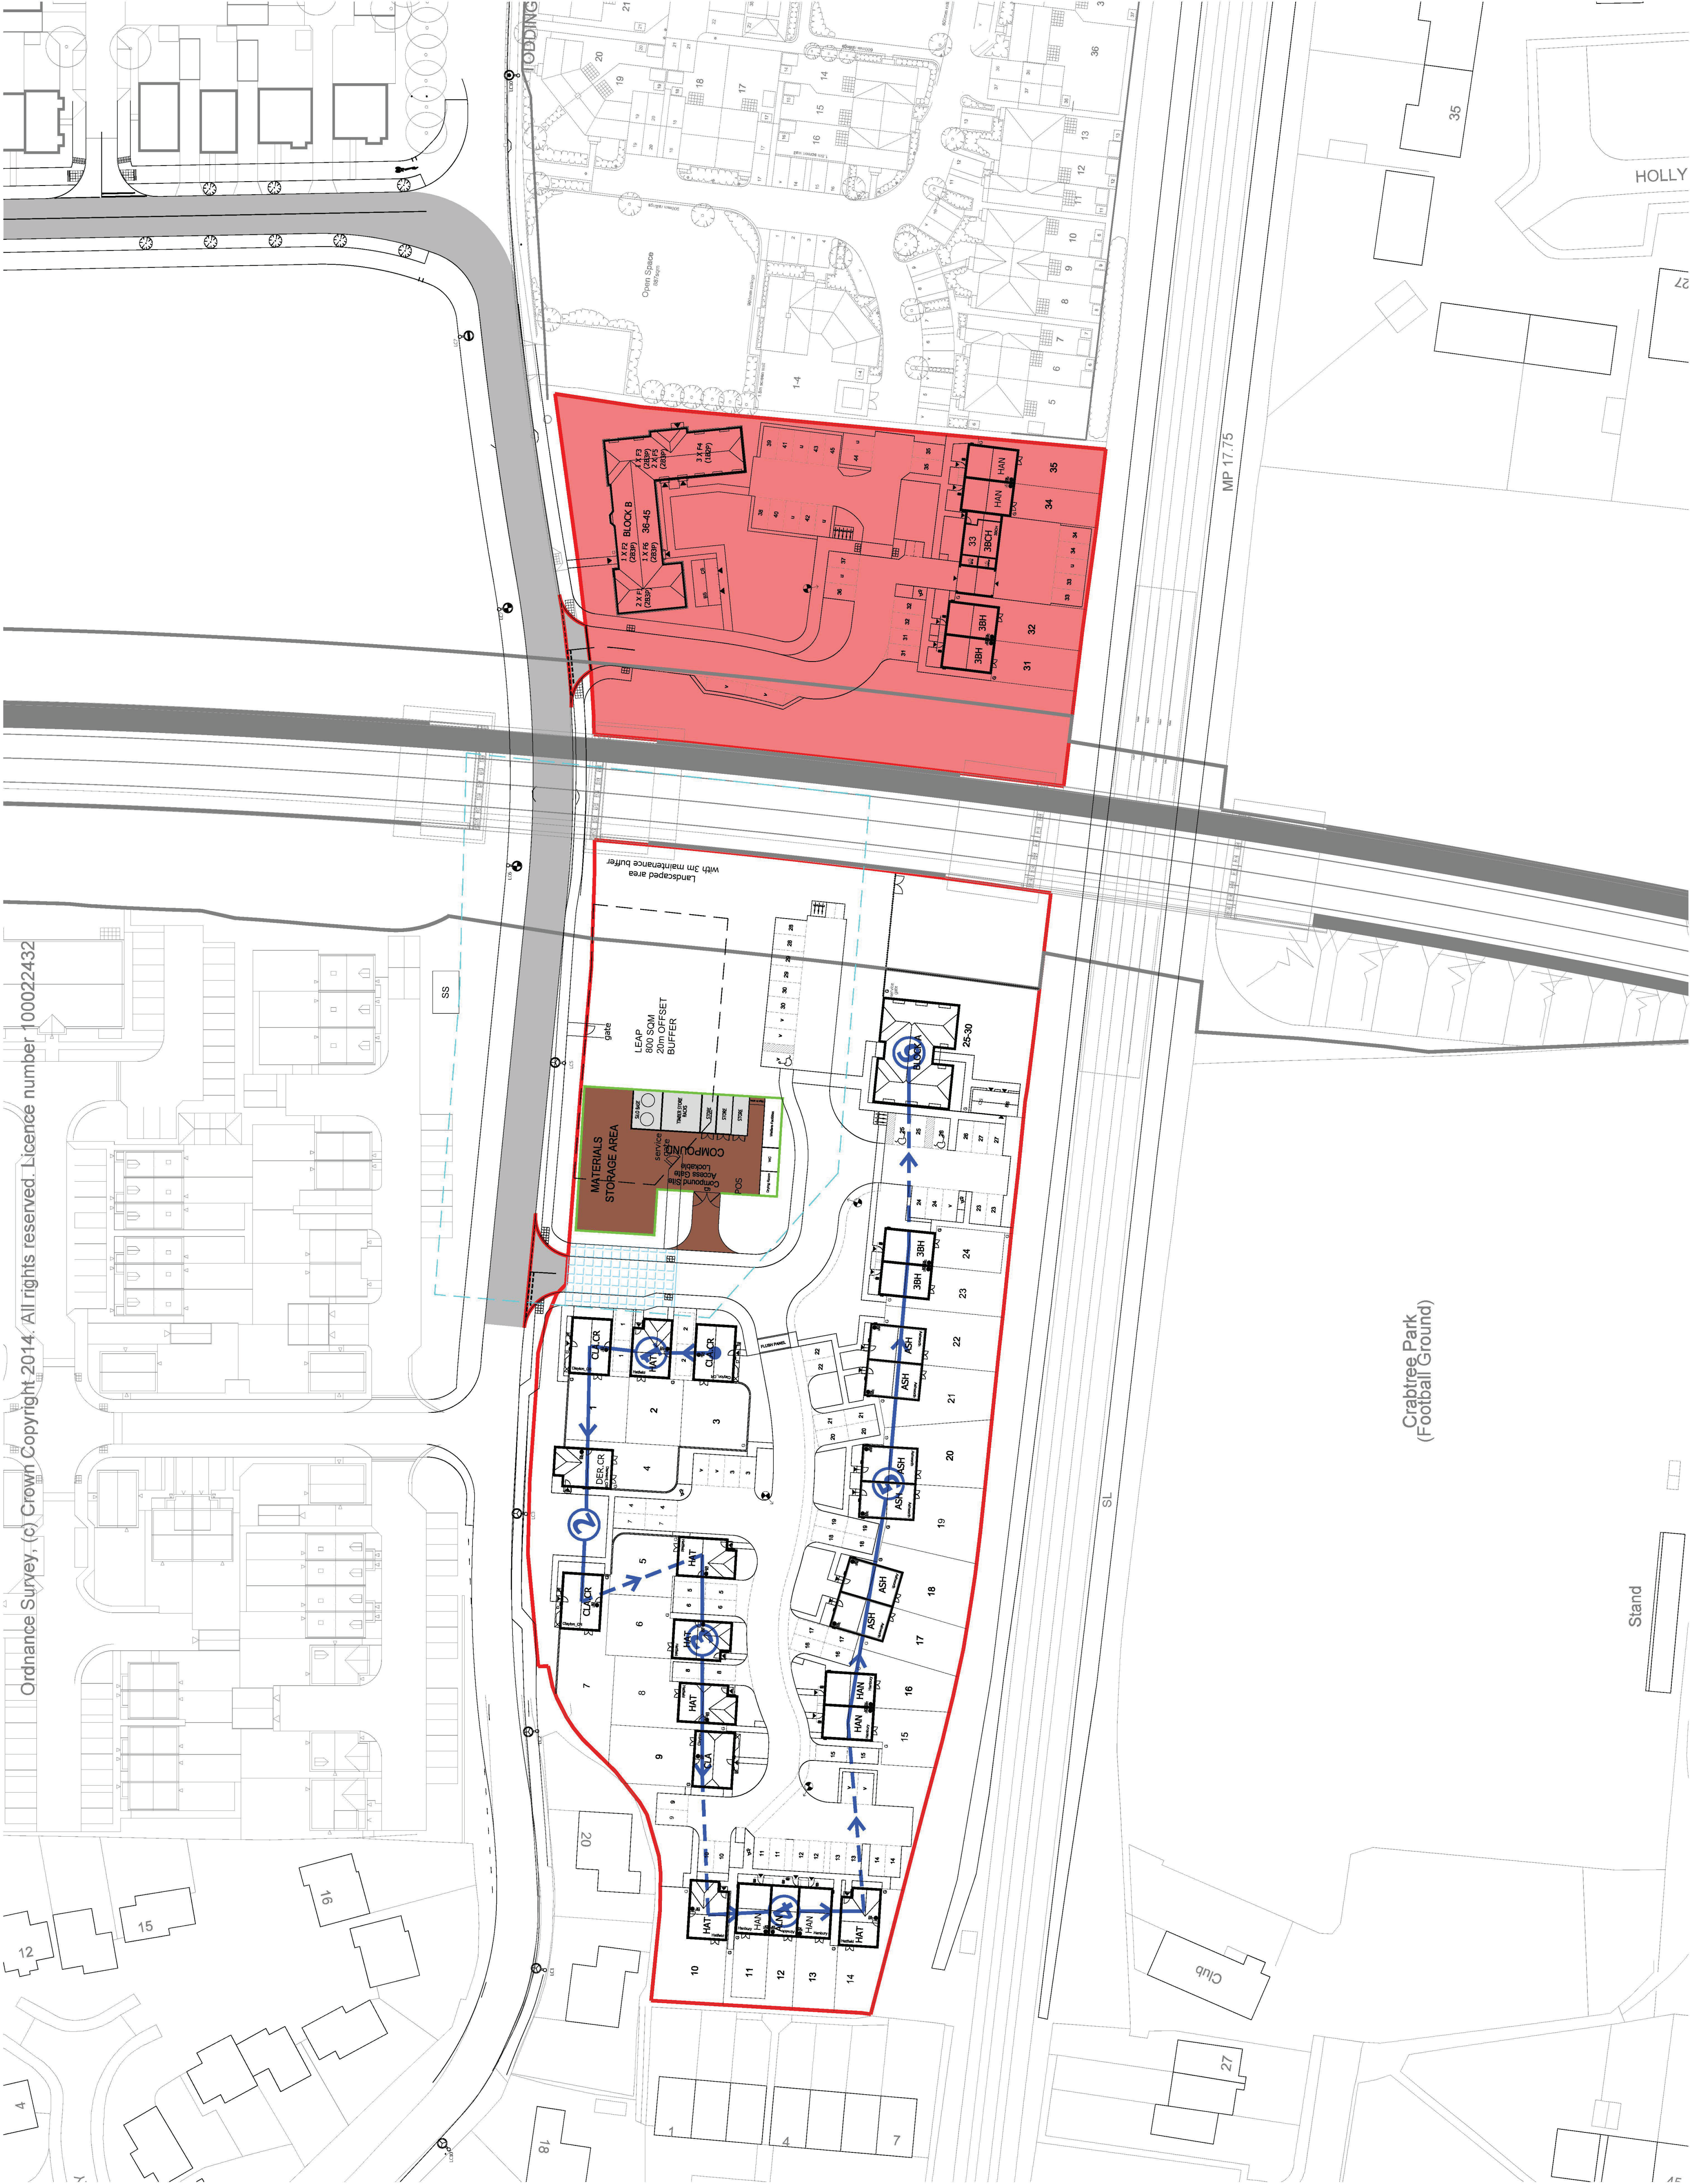


Ordnance Survey, (c) Crown Copyright 2014. All rights reserved. Licence number 100022432

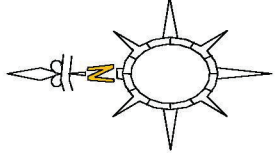

LEGEND

1.8m high Compound Hoarding

Hardcore

Haul Road

Wheel Wash Area

Direction of Build

Area allocated for Bypass Construction and Compound.

Additional Information:

Regular road sweeping to be maintained.



Rev		Date
B	Further layout redesign made due to LPA comments. Block B revised. Bldg Code above indicated. Drawings reduced to A2 units.	11.11.19
A	Redline amended to include access into Parcels A2 & B6.	25.10.19



Persimmon Homes Thames Valley
Persimmon House, Knoll Road,
Cambridge, Surrey GU15 3TQ
Tel: 01276 688880

Site:	PHASE 3	Date:	Sept. 2019
	Littlehampton	Scale:	1:500 @ A1
	Parcel A2.B6	Dwg No:	544_PL_CMP

Drawing Title:
Construction Management Plan

Drawing Status:	Drawn: AT	Checked: ME
		Rev: B

SUBMITTED

Crabtree Park
(Football Ground)

Stand

Club

HOLLY

MP 17.75

SL