



Persimmon Homes

North Littlehampton:

Parcel A2 & B6

Proposed

LA302

Planting: 2 of 2

Revision M

Key



Site boundary


Soft landscape proposals



Tree planting: refer drawing LA300 for details and tree schedule. Note: where trees are positioned within narrow planting areas, an underground cellular / structure will be necessary to achieve minimum 8 cubic metres of soil (per tree).



Shrub planting: refer to Dwg no. LA302 for plant schedule

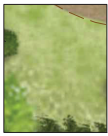


Amenity grass: refer to Dwg no. LA300 for specification



Specimen shrub: refer to Dwg no. LA302 for plant schedule

Hard landscape proposals

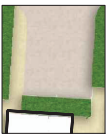

Car park and driveway: Permeable block paving



Shared footpath and road: Bitumen macadam



Private footpath: Marshalls Mistral paving (Harvest Buff colour) or equivalent approved, Size: 240x160x60mm


Ecology: refer to Ecosa report for details



Schwegler 1FF Bat Box




Schwegler 1FF Bat Box

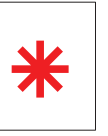

Schwegler 1FF Bat Box




Schwegler 1FF Bat Box

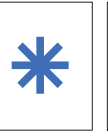


Log pile



1.5 m unmown grassland strip

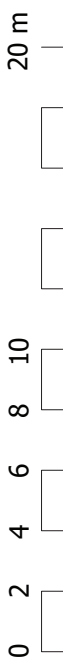

Scale @ A1 - 1:250

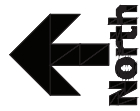

North

A088461 LA300-303[M].dwg

18.11.19

5th Floor, Longcross Court, 47 Newport Road, Cardiff CF24 0AD
☎ +44 (0)29 2082 9200 ✉ cardiff@wyg.com 🌐 www.wyg.com

© Crown copyright and database rights 2019 Ordnance Survey 000031673.

© WYG Environment Planning Transport Limited 2019. Registered in England Number: 3050297

Plant Schedule

Shrubs		Number	Abbreviation	Species	Height	Specification	Pot Size	Density
2 -		Ae		Aralia elata	80-100cm	Single leader :2 brks :C	10L	Counted
214 -		CHOTE		Choisya ternata	40-60cm	Bushy :7 brks :C	10L	0.7Ctr
90 -		CaS		Cornus alba 'Sibirica'	80-100cm	Branched :5 brks :C	10L	0.7Ctr
120 -		CORFLAA		Cornus stolonifera 'Flaviramea'	40-60cm	Branched :5 brks :C	10L	0.7Ctr
26 -		Cav		Corylus avellana	60-80cm	Branched :3 brks :C	3L	0.5Ctr
160 -		EfDsB		Euonymus fortunei 'Dart's Blanket'	30-40cm	Bushy :5 brks :C	3L	0.5Ctr
279 -		EfEG		Euonymus fortunei 'Emerald Gaiety'	30-40cm	Bushy :9 brks :C	5-7.5L	0.5Ctr
265 -		HEB.RE		Hebe 'Red Edge'	30-40cm	Bushy :7 brks :C	5-7.5L	0.5Ctr
111 -		HEBRA		Hebe rakaiensis	30-40cm	Bushy :7 brks :C	5-7.5L	0.5Ctr
428 -		LaH		Lavandula angustifolia 'Hidcote'	30-40cm	Bushy :7 brks :C	5-7.5L	0.5Ctr
335 -		LONLOGR		Lonicera 'Loughall Green'	40-60cm	Bushy :8brks :C	5-7.5L	0.6Ctr
119 -		MaA		Mahonia aquifolium 'Apollo'	30-40cm	Branched :C	3L	0.6Ctr
115 -		MAHJA		Mahonia japonica	60-80cm	Bushy :3 brks :C	10L	0.6Ctr
2 -		MACHAA		Mahonia media 'Charity'	60-80cm	Bushy :3 brks: C	10L	Counted
135 -		OLEHA		Olearia x haastii	40-60cm	Bushy :5 brks :C	5-7.5L	0.7Ctr
18 -		PHOSU		Phormium 'Sundowner'	60-80cm	Triple crown :C	15L	Counted
310 -		PfA		Potentilla fruticosa 'Abbotswood'	30-40cm	Bushy :5 brks :C	5-7.5L	0.6Ctr
377 -		PIOL		Prunus laurocerasus 'Otto Luyken'	60-80cm	Bushy :7 brks :C	10L	0.7Ctr
119 -		ROSOFMIJU		Rosmarinus offi. 'Miss Jessop's Upright'	30-40cm	Bushy :4 brks :C	3L	0.45Ctr
25 -		RBA		Rubus 'Betty Ashburner'	30-40cm	Branched :5 brks :C	3L	0.5Ctr
277 -		SJAW		Spiraea japonica 'Anthony Waterer'	40-60cm	Branched :7 brks :C	5-7.5L	0.6Ctr
4 -		VIBMARA		Viburnum plicatum 'Mariesii'	60-80cm	Branched: 5 brks: C	10L	Counted
47 -		VIBRH		Viburnum rhytidophyllum	40-60cm	Bushy :3 brks :C	3L	0.7Ctr

Climbers		Number	Abbreviation	Species	Specification	Pot Size	Density
4 -		PARQU		Parthenocissus quinquefolia	Several shoots :5 brks :F :C		Counted

Hedge - 0.3m centers double staggered at 0.25m offset

Number	Abbreviation	Species	Specification	Height
569 -	CARBET	Carpinus betulus	Feathered: 2x: B: 3brks	150-175cm