




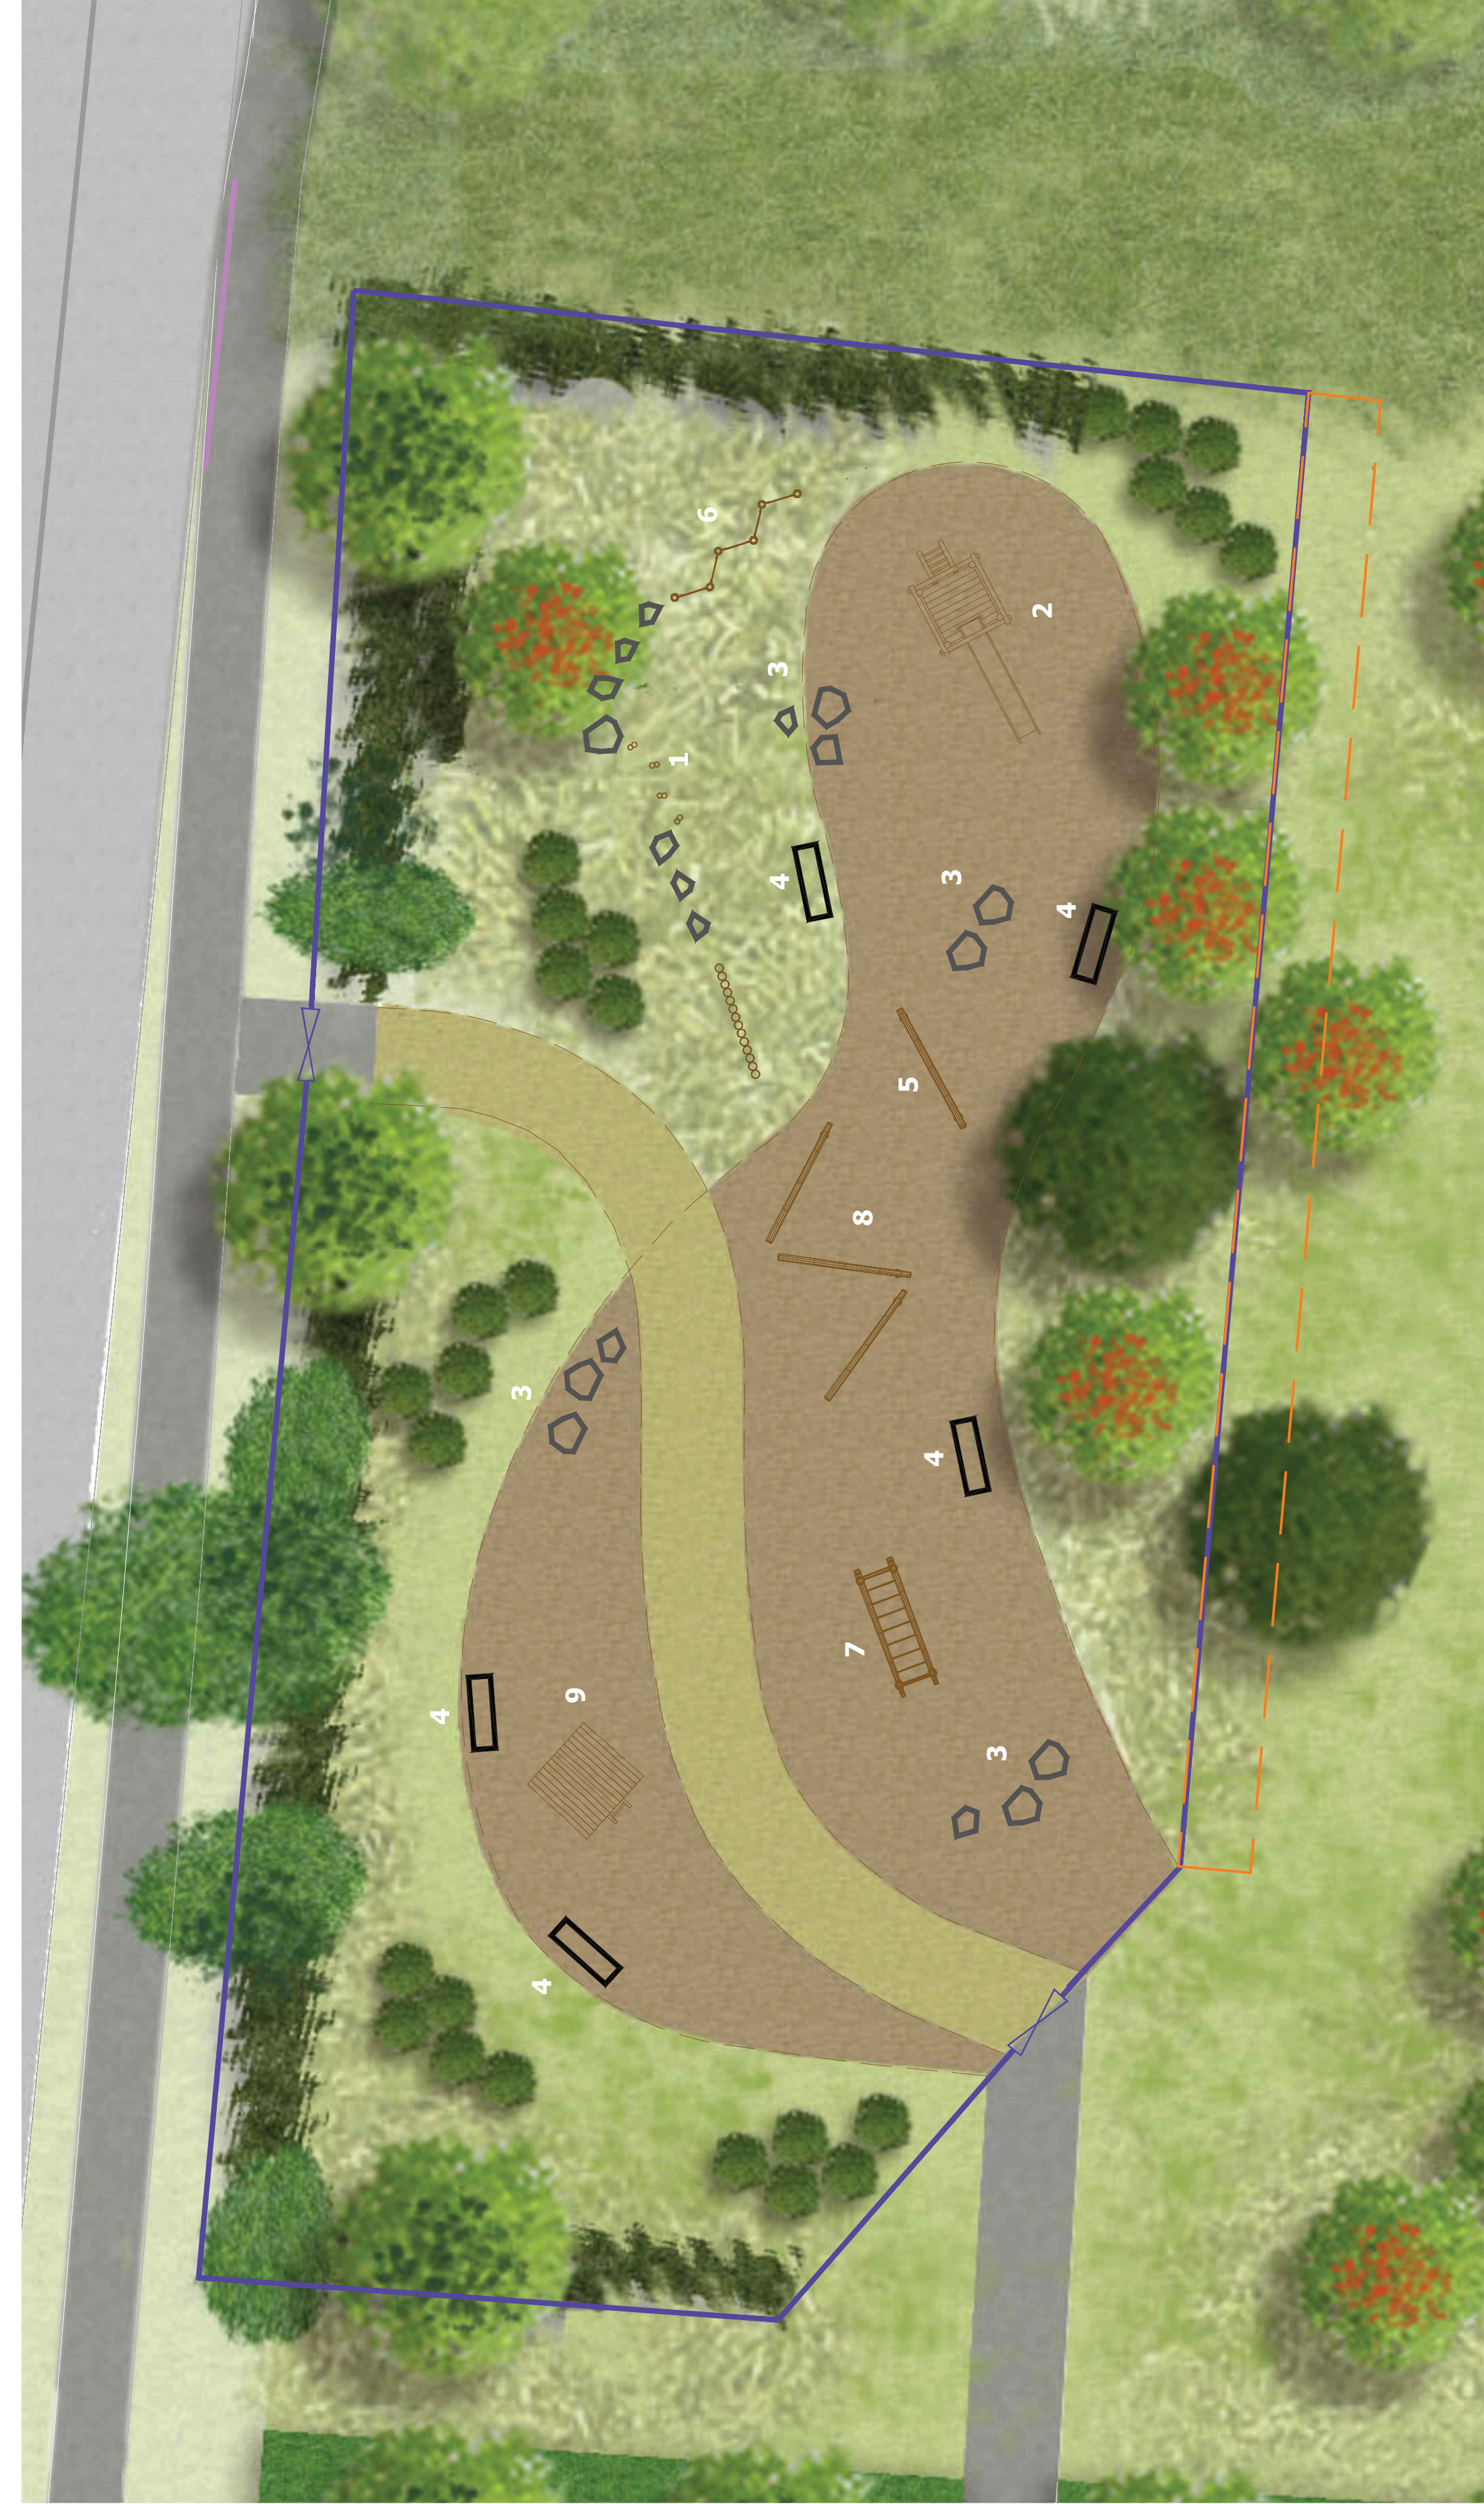

1 Jumping blocks

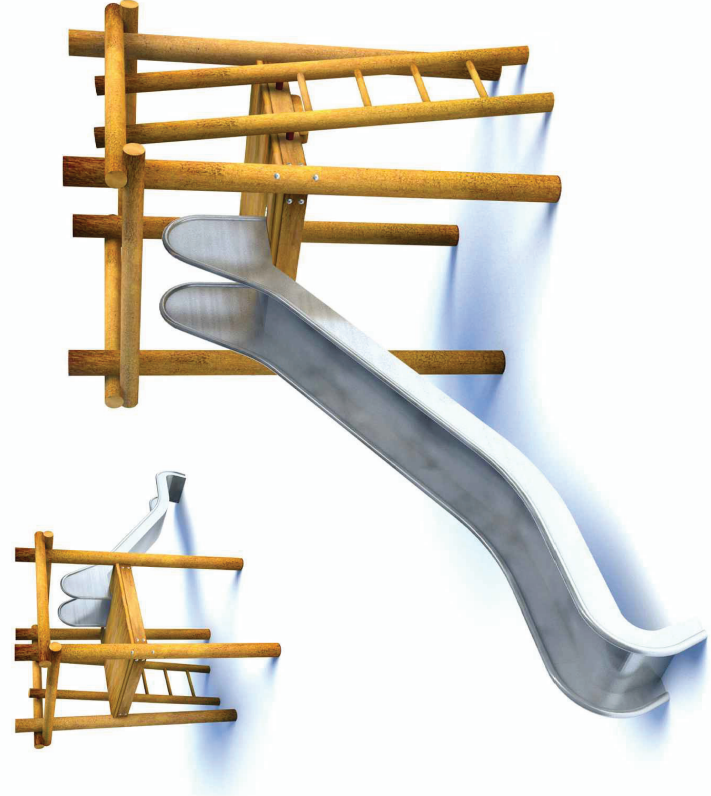

2 Slide

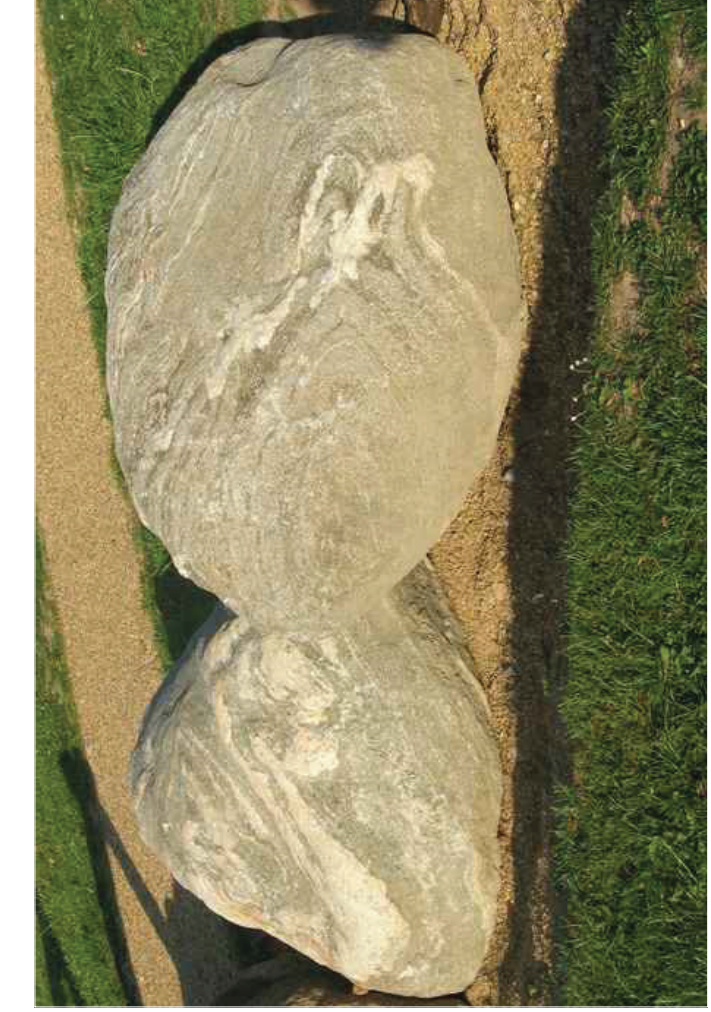

3 Play boulders



4 Bench




7 Overhead ladder



5 Vertical cargo climber



8 Angled balance beam

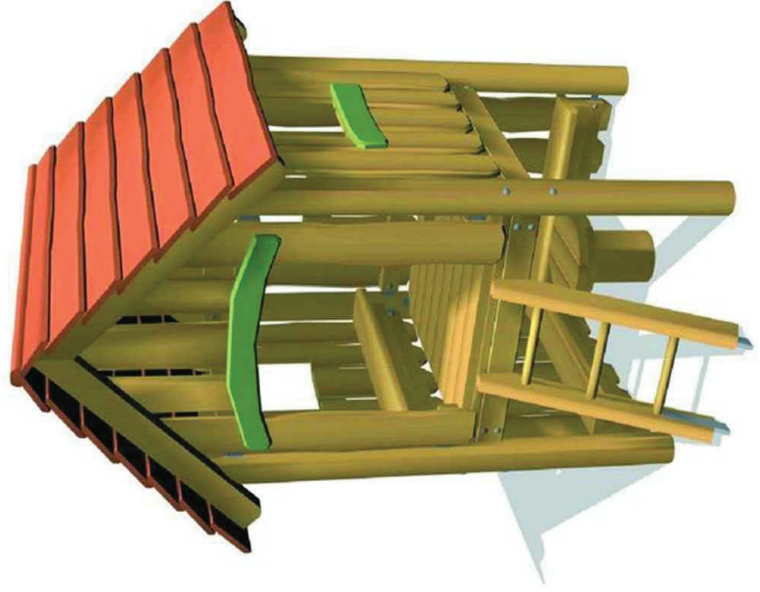


9 Playhouse



6 Tightrope balance

Key

	Proposed bark mulch
	Proposed timber edging
	Proposed self binding gravel
	Proposed boulders
	Proposed bench
	Proposed timber play equipment (Miracle Design and Play Ltd/ Jupiter Play or equivalent)
	Proposed amenity grass
	Proposed hedge (refer to LA300 for details)
	Proposed hazel coppice planting (refer to LA302 for details)
	Proposed vegetation along Lymminster bypass
	Proposed pedestrian barriers along the edge of the footpath

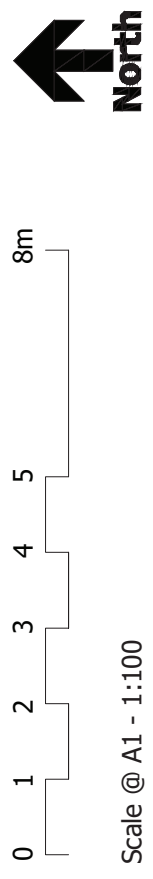

Scale @ A1 - 1:100

A088461 LA300-303[M].dwg 18.11.19

5th Floor, Longcross Court, 47 Newport Road, Cardiff CF24 0AD
☎ +44 (0)29 2082 9200 ✉ cardiff@wyg.com 🌐 www.wyg.com

© Crown copyright and database rights 2019 Ordnance Survey 0100031673.
© WYG Environment Planning Transport Limited 2019. Registered in England Number: 3050297



Persimmon Homes

North Littlehampton:

Parcel A2 & B6

LEAP Design

LA303

Revision M