



Key



Site boundary

Soft landscape proposals




Tree planting: refer drawing LA300 for details and tree schedule. Note: where trees are positioned within narrow planting areas, an underground cellular / structure will be necessary to achieve minimum 8 cubic metres of soil (per tree).



Shrub planting: refer to Dwg no. LA302 for plant schedule




Amenity grass: refer to Dwg no. LA300 for specification

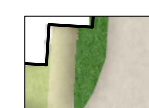

Specimen shrub: refer to Dwg no. LA302 for plant schedule

Hard landscape proposals

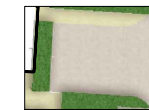

Car park and driveway: Permeable block paving



Shared footpath and road: Bitumen macadam



Private footpath: Marshall's Mistral paving (Harvest Buff colour) or equivalent approved, Size: 240x160x60mm


Ecology: refer to Ecosa report for details




Schwegler 1FF Bat Box




Schwegler 1FF Bat Box

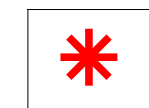


Schwegler 1FF Bat Box

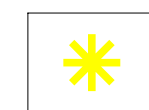

Schwegler 1FF Bat Box

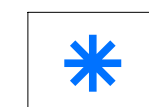

Log pile

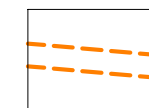

1.5 m unmown grassland strip

0 2 4 6 8 10 20 m

Scale @ A1 - 1:250



North

A088461 LA300-303[O].dwg

18.12.19

5th Floor, Longcross Court, 47 Newport Road, Cardiff CF24 0AD
☎ +44 (0)29 2082 9200 ✉ cardiff@wyg.com 🌐 www.wyg.com© Crown copyright and database rights 2019 Ordnance Survey 0100031673.
© WYG Environment Planning Transport Limited 2019. Registered in England Number: 3050297