


APARTMENT UNIT - 26
HA-F1-WH (2 BED 3 PERSON)

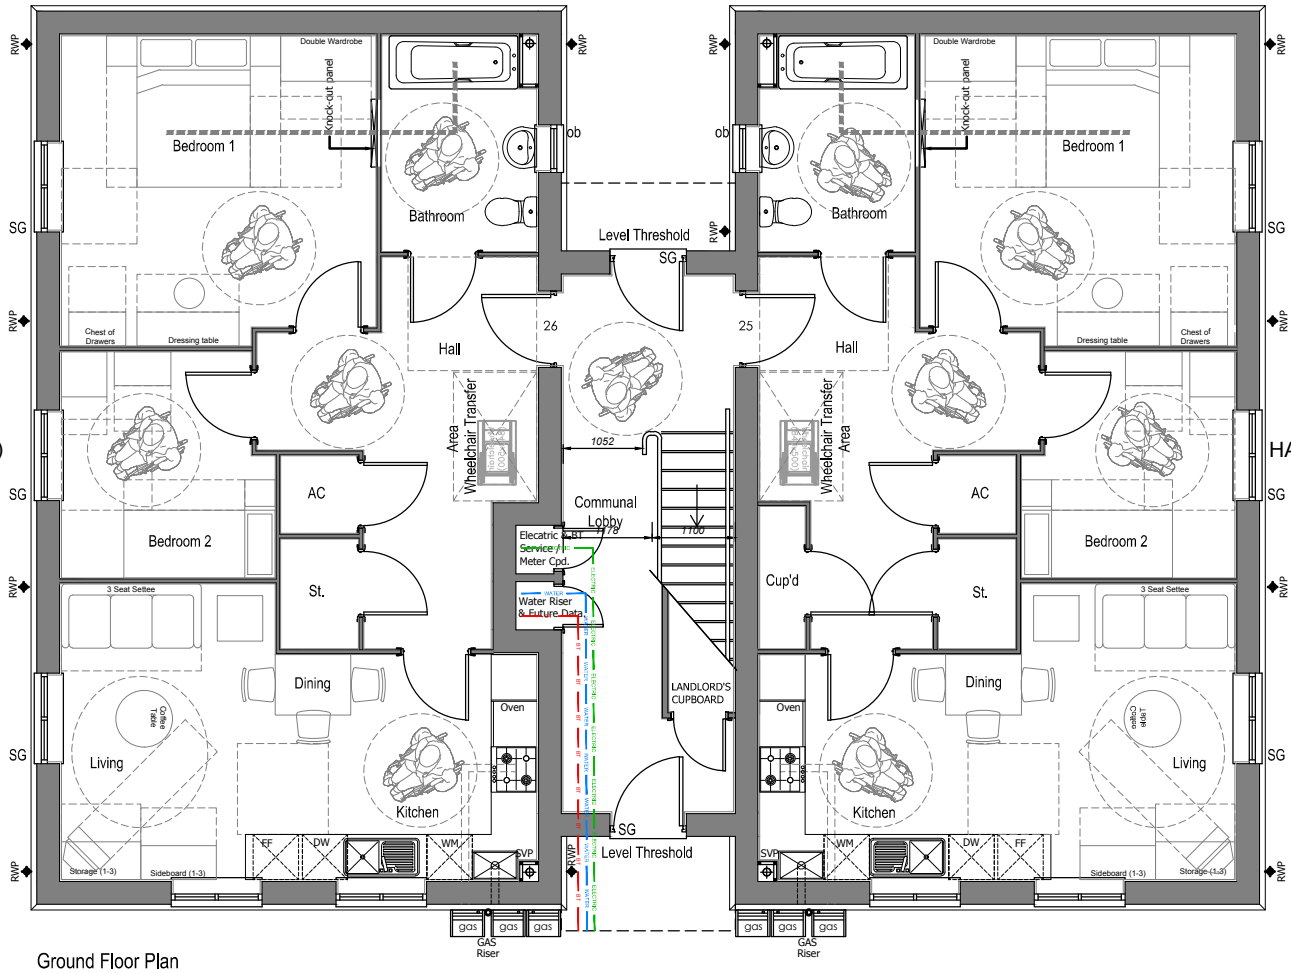

APARTMENT UNIT - 25
HA-F2-WH (2 BED 3 PERSON)

Plots: 25 - 26



Persimmon Homes Thames Valley
Persimmon House, Knoll Road,
Camberley, Surrey GU15 3TQ
Tel: 01276 808080

Site:
PHASE 3
Littlehampton
Parcel A2.B6

Date:
March 2018

Scale:
1:100 @ A3

Org No:
544_PL_BLK_A_100

Drawing Title:
Apartment Block A - Afford.
Proposed Ground Floor Plan



Scale
1:100

-	-	-
B	Minor internal changes.	03.01.20
A	Apartment Block re-designed & Plot numbers updated.	14.05.19
Rev		Date

Drawing Status:
SUBMITTED

Drawn:
AT

Checked:
ME/RC

Rev:
B