


APARTMENT UNIT - 28
HA-F1 (2 BED 4 PERSON)

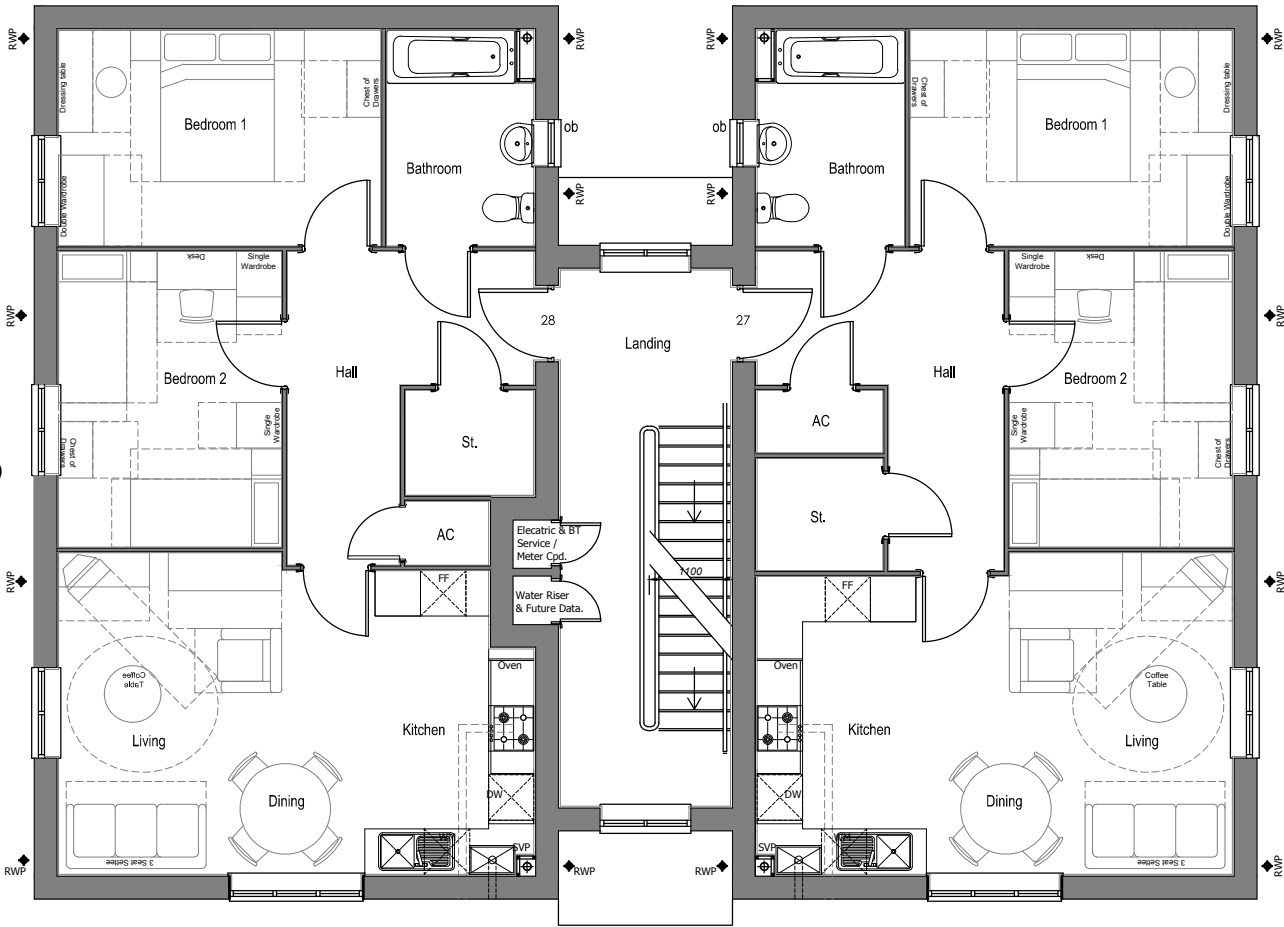

First Floor Plan

APARTMENT UNIT - 27
HA-F2 (2 BED 4 PERSON)

Plots: 27 - 28

**PERSIMMON**
Together, we make a home
Persimmon Homes Thames Valley
Persimmon House, Knoll Road,
Camberley, Surrey GU15 3TQ
Tel: 01276 808080

Site:
**PHASE 3
Littlehampton
Parcel A2.B6**

Date:
March 2018

Scale:
1:100 @ A3

Dwg No:
544_PL_BLK_A_101


Drawing Title:
**Apartment Block A - Afford.
Proposed First Floor Plan**

Drawing Status:
SUBMITTED

Drawn:
AT

Checked:
ME/RC

Rev:
C

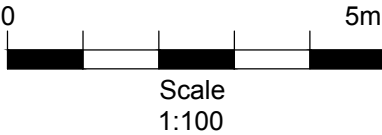

C	Minor internal changes. Windows to front flank changed	03.01.20
B	Apartment Block re-designed & Plot numbers updated.	14.05.19
A	Window to Living Room added to side flank.	02.05.18
Rev		Date