



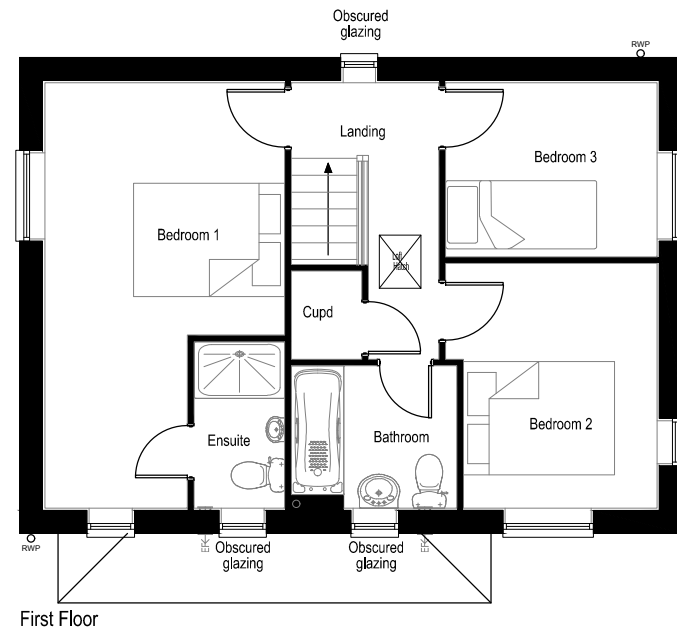

Plots: 3 - AS
1 & 7 - HANDED

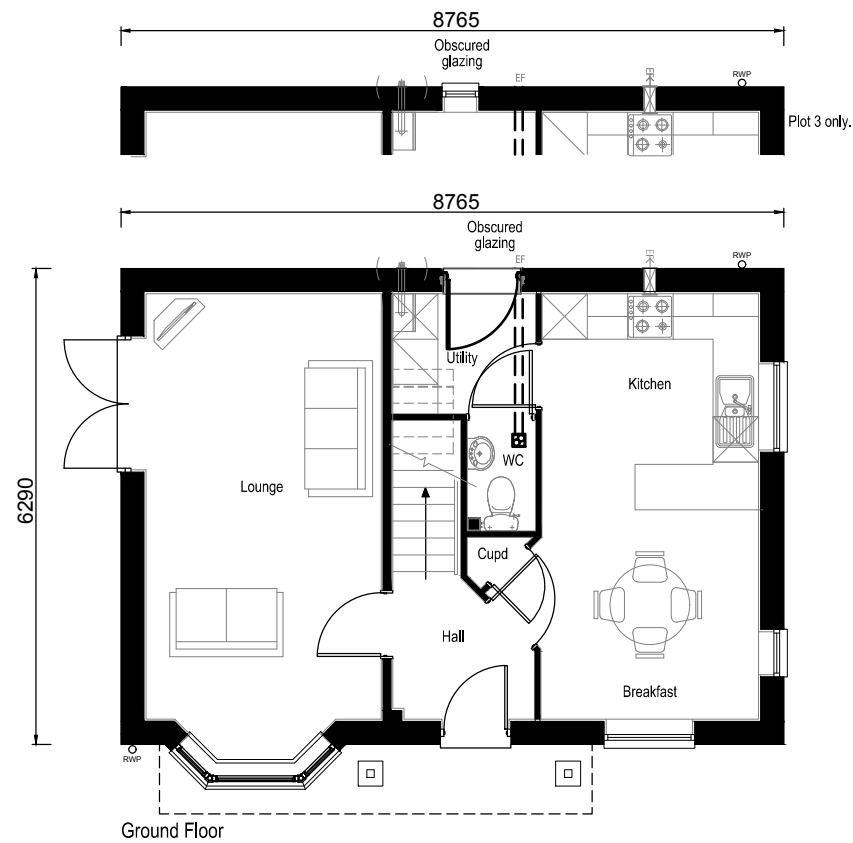

Scale
1:100

C	Rear Utility Door removed from Plot 3 - replaced with window.	20.01.20
B	Plot numbering updated to reflect changes to layout & Bay added to plan.	04.06.19
A	Plot numbering updated to reflect changes to layout & Utility door added back to rear flank on plot 8.	08.04.19
Rev		Date

 **PERSIMMON**
Together, we make a home

Persimmon Homes Thames Valley
Persimmon House, Knoll Road,
Camberley, Surrey GU15 3TQ
Tel: 01276 808080

Site:	Date:
PHASE 3 Littlehampton Parcel A2.B6	July 2018
Scale:	1:100 @ A3
Org No:	544_PL_CLA.CR_100

Drawing Title: Clayton Corner
Proposed Floor Plans

Drawing Status:	Drawn:	Checked:
SUBMITTED	AT	ME/RC
	Rev:	C