
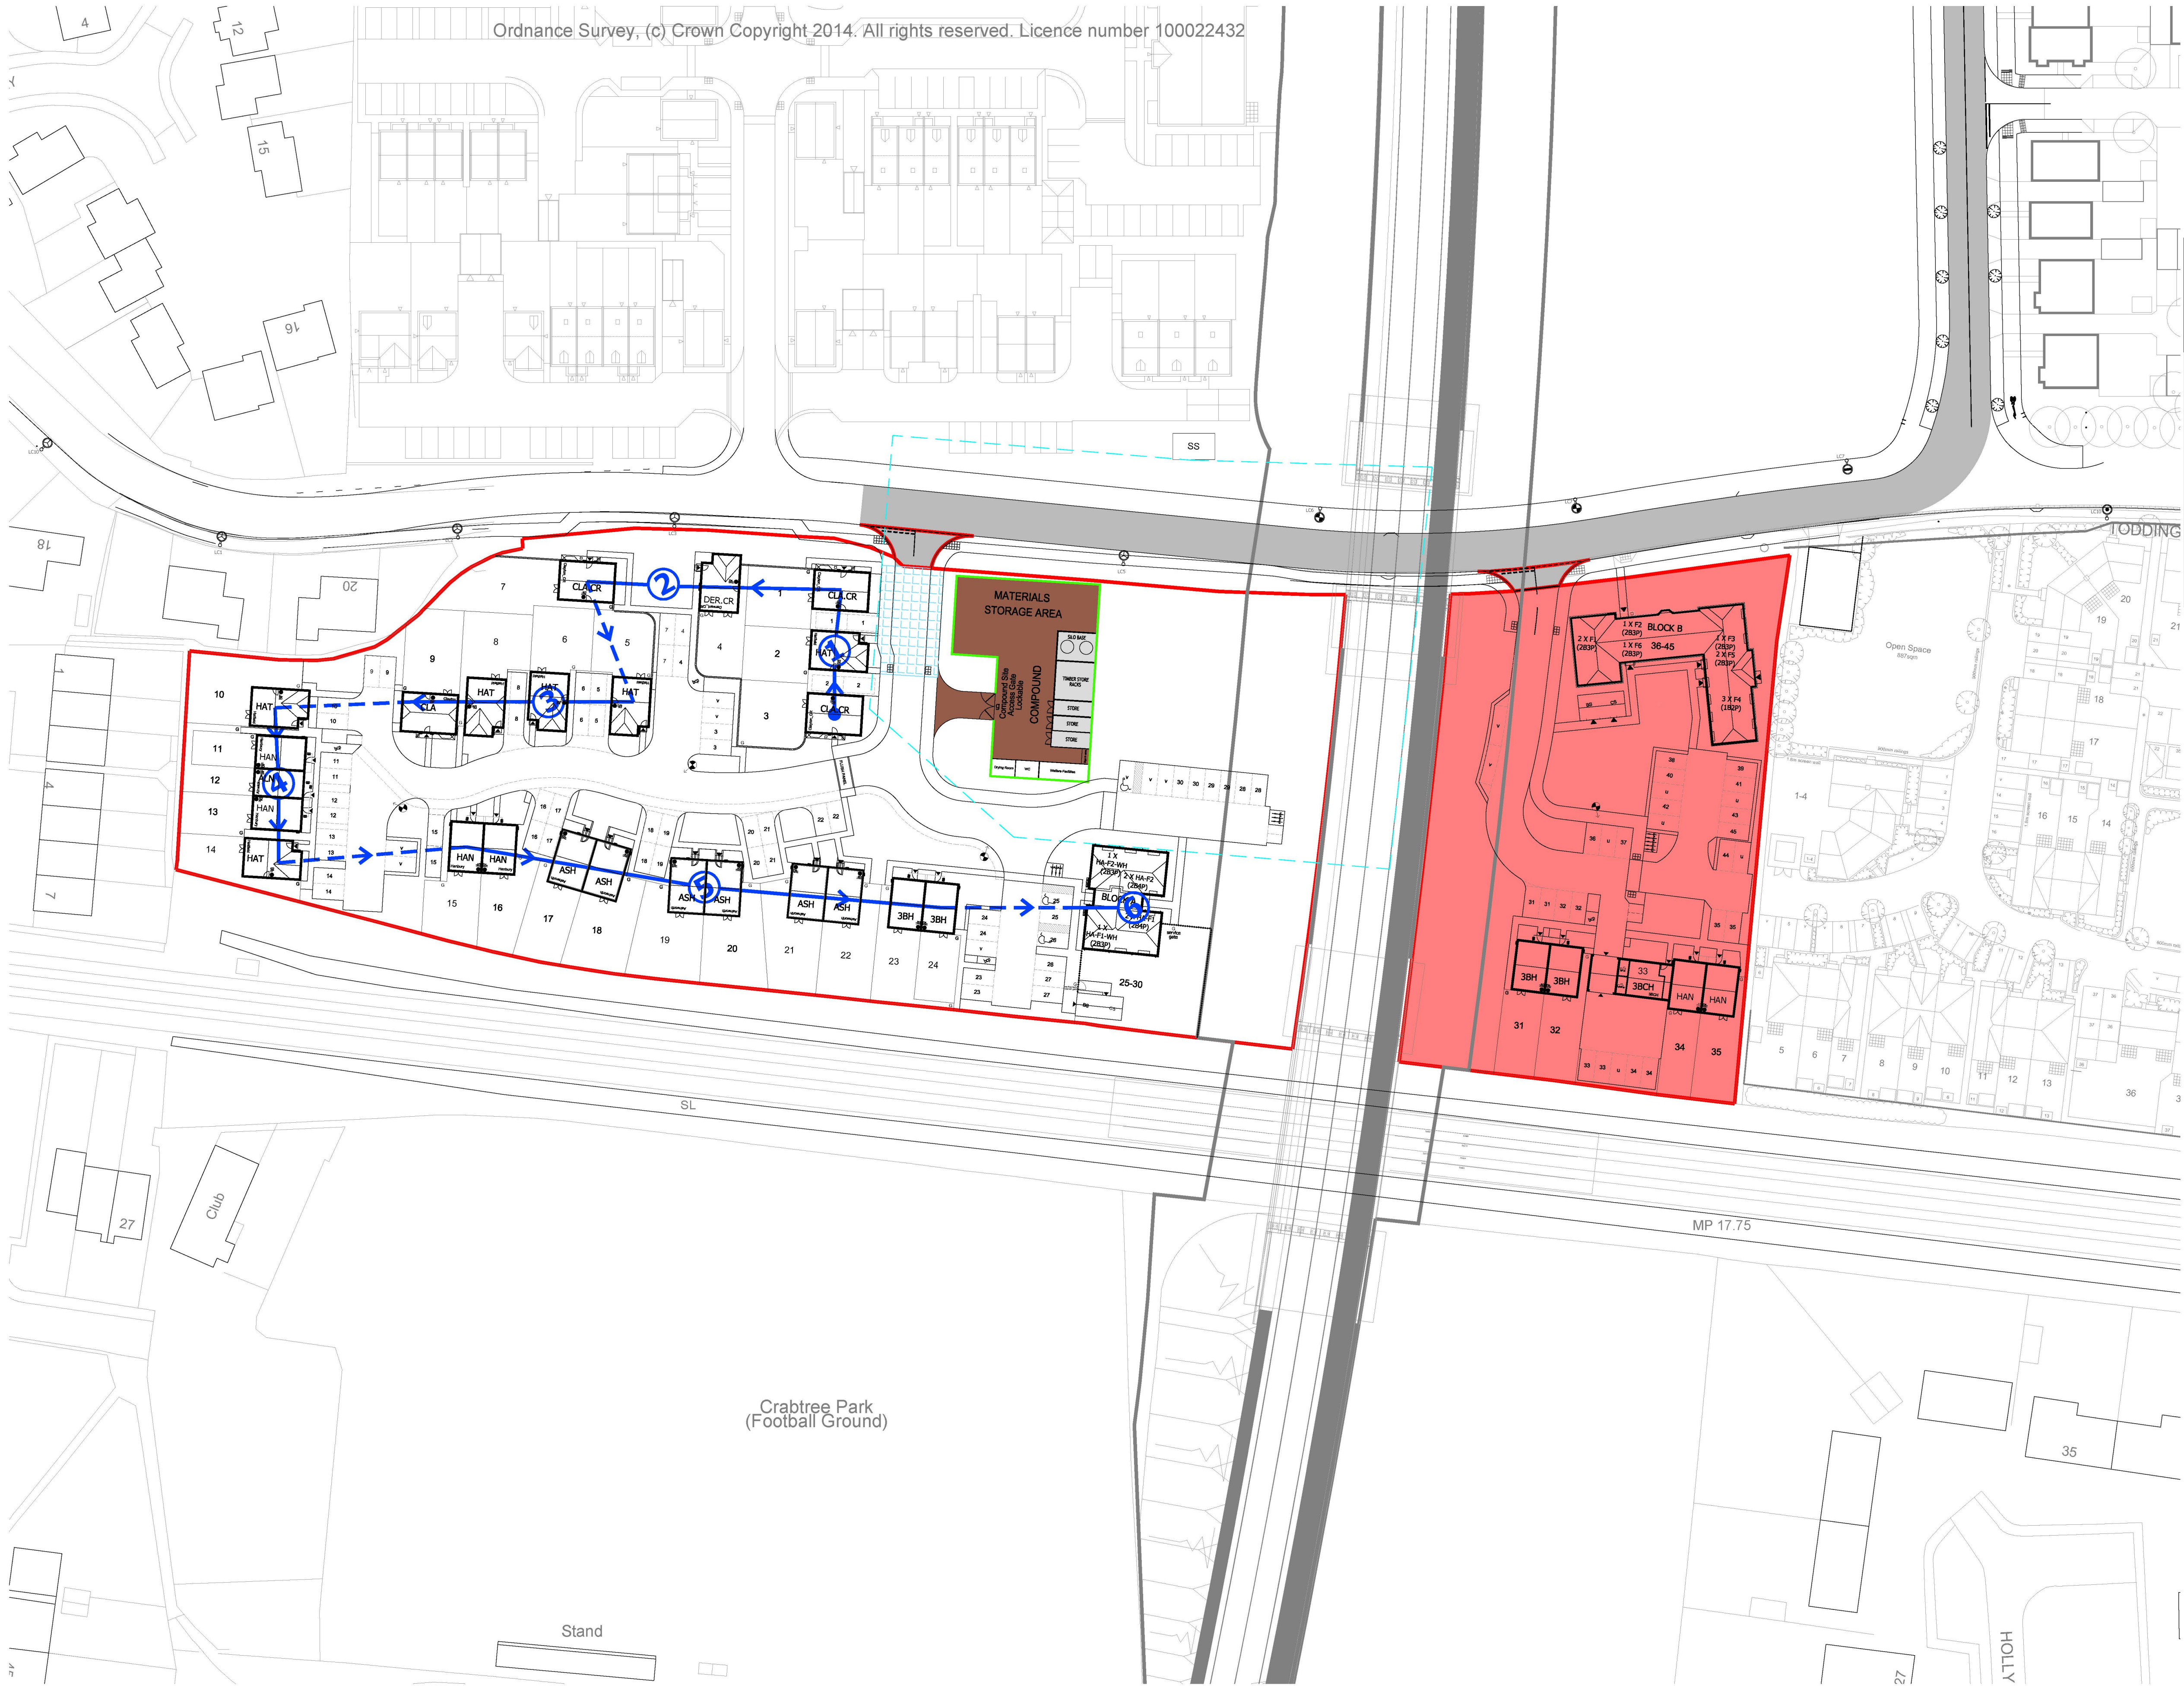


LEGEND

- 1.8m high Compound Hoarding
- Hardcore
- Haul Road
- Wheel Wash Area
- Direction of Build
- Area allocated for Bypass Construction and Compound.

Additional Information:
Regular road sweeping to be maintained.

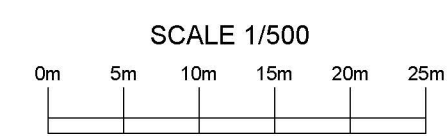

C	Further layout re-design made due to LPA comments - Block A revised	06.01.20
B	Further layout re-design made due to LPA comments - Block B revised Bin/Cycle store detached. Dwellings reduced to 45 units.	11.11.19
A	Redline amended to include access into Parcels A2 & B6.	25.10.19
Rev		Date

 **PERSIMMON**
Together, we make a home

Persimmon Homes Thames Valley
Persimmon House, Knoll Road,
Camberley, Surrey GU15 3TQ
Tel: 01276 808080

Site:	PHASE 3 Littlehampton Parcel A2.B6	Date:	Sept. 2019
Scale:	1:500 @ A1	Orig No:	544_PL_CMP

Drawing Title:
Construction Management Plan

Drawing Status:	Drawn: AT	Checked: ME
	Rev: C	