
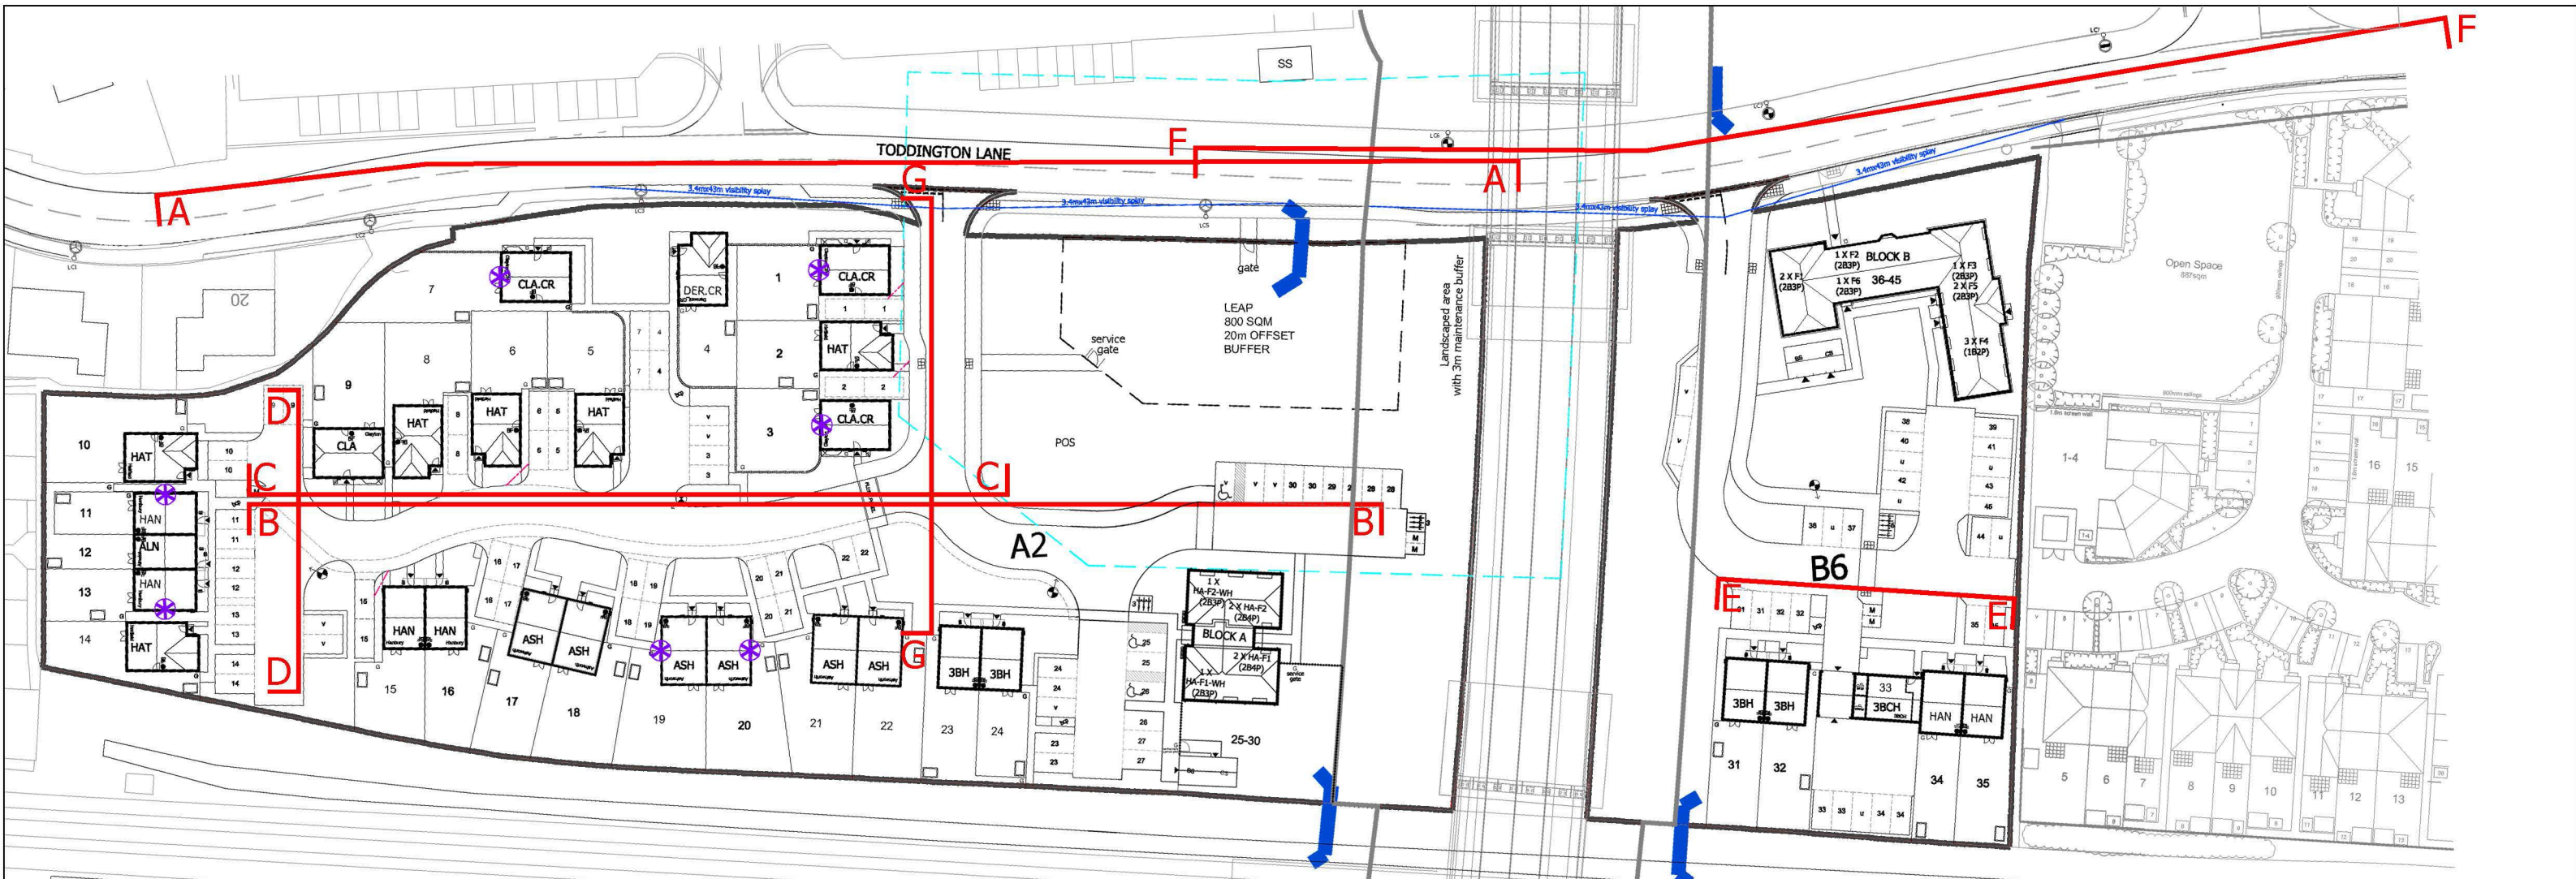


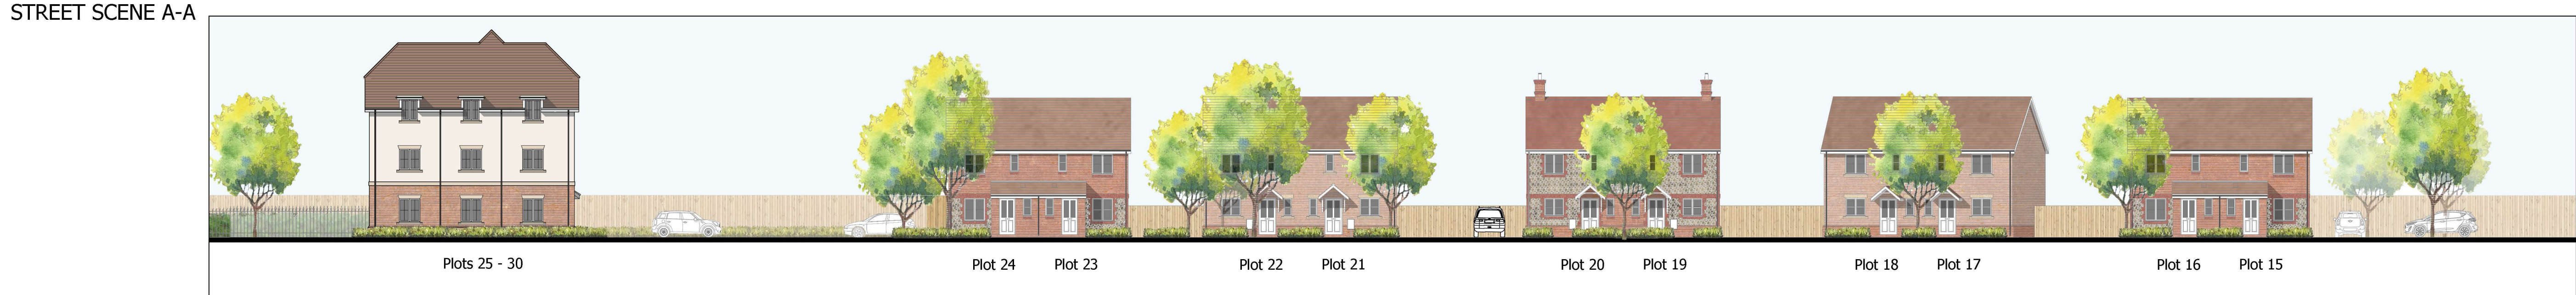

STREET SCENE LOCATION KEY

|   |                                                                    |                  |
|---|--------------------------------------------------------------------|------------------|
| F   | Street scenes updated to reflect changes to layout and elevations. | 15.01.20         |
| E   | Street scenes updated to reflect changes to layout and elevations. | 11.11.19         |
| D   | Street scenes updated to reflect changes to layout and elevations. | 17.06.19         |
| C   | Street scenes updated to reflect changes to layout and elevations. | 05.11.18         |
| B   | Street scenes updated to reflect changes to layout and elevations. | 17.07.18         |
| A   | Street scenes updated to reflect changes to layout and elevations. | 02.05.18         |
| Rev   |                                                                    | Date             |
| <br>Together, we make a home<br><b>Persimmon Homes Thames Valley</b><br>Persimmon House, Knoll Road,<br>Camberley, Surrey GU15 3TQ<br>Tel: 01276 808080 |                                                                    |                  |
| Site:   | Parcel A2.B6<br>Littlehampton                                      | Date: March 2018 |
| Scale:   | 1:200@A1                                                           |                  |
| Org No:   | 544_PL_SS_100                                                      |                  |
| Drawing Title:   | Street Scenes                                                      |                  |
| Drawing Status:   | <b>SUBMITTED</b>                                                   |                  |
| Drawn by:   | AT                                                                 | Checked by: ME   |
| Rev:   | F                                                                  |                  |