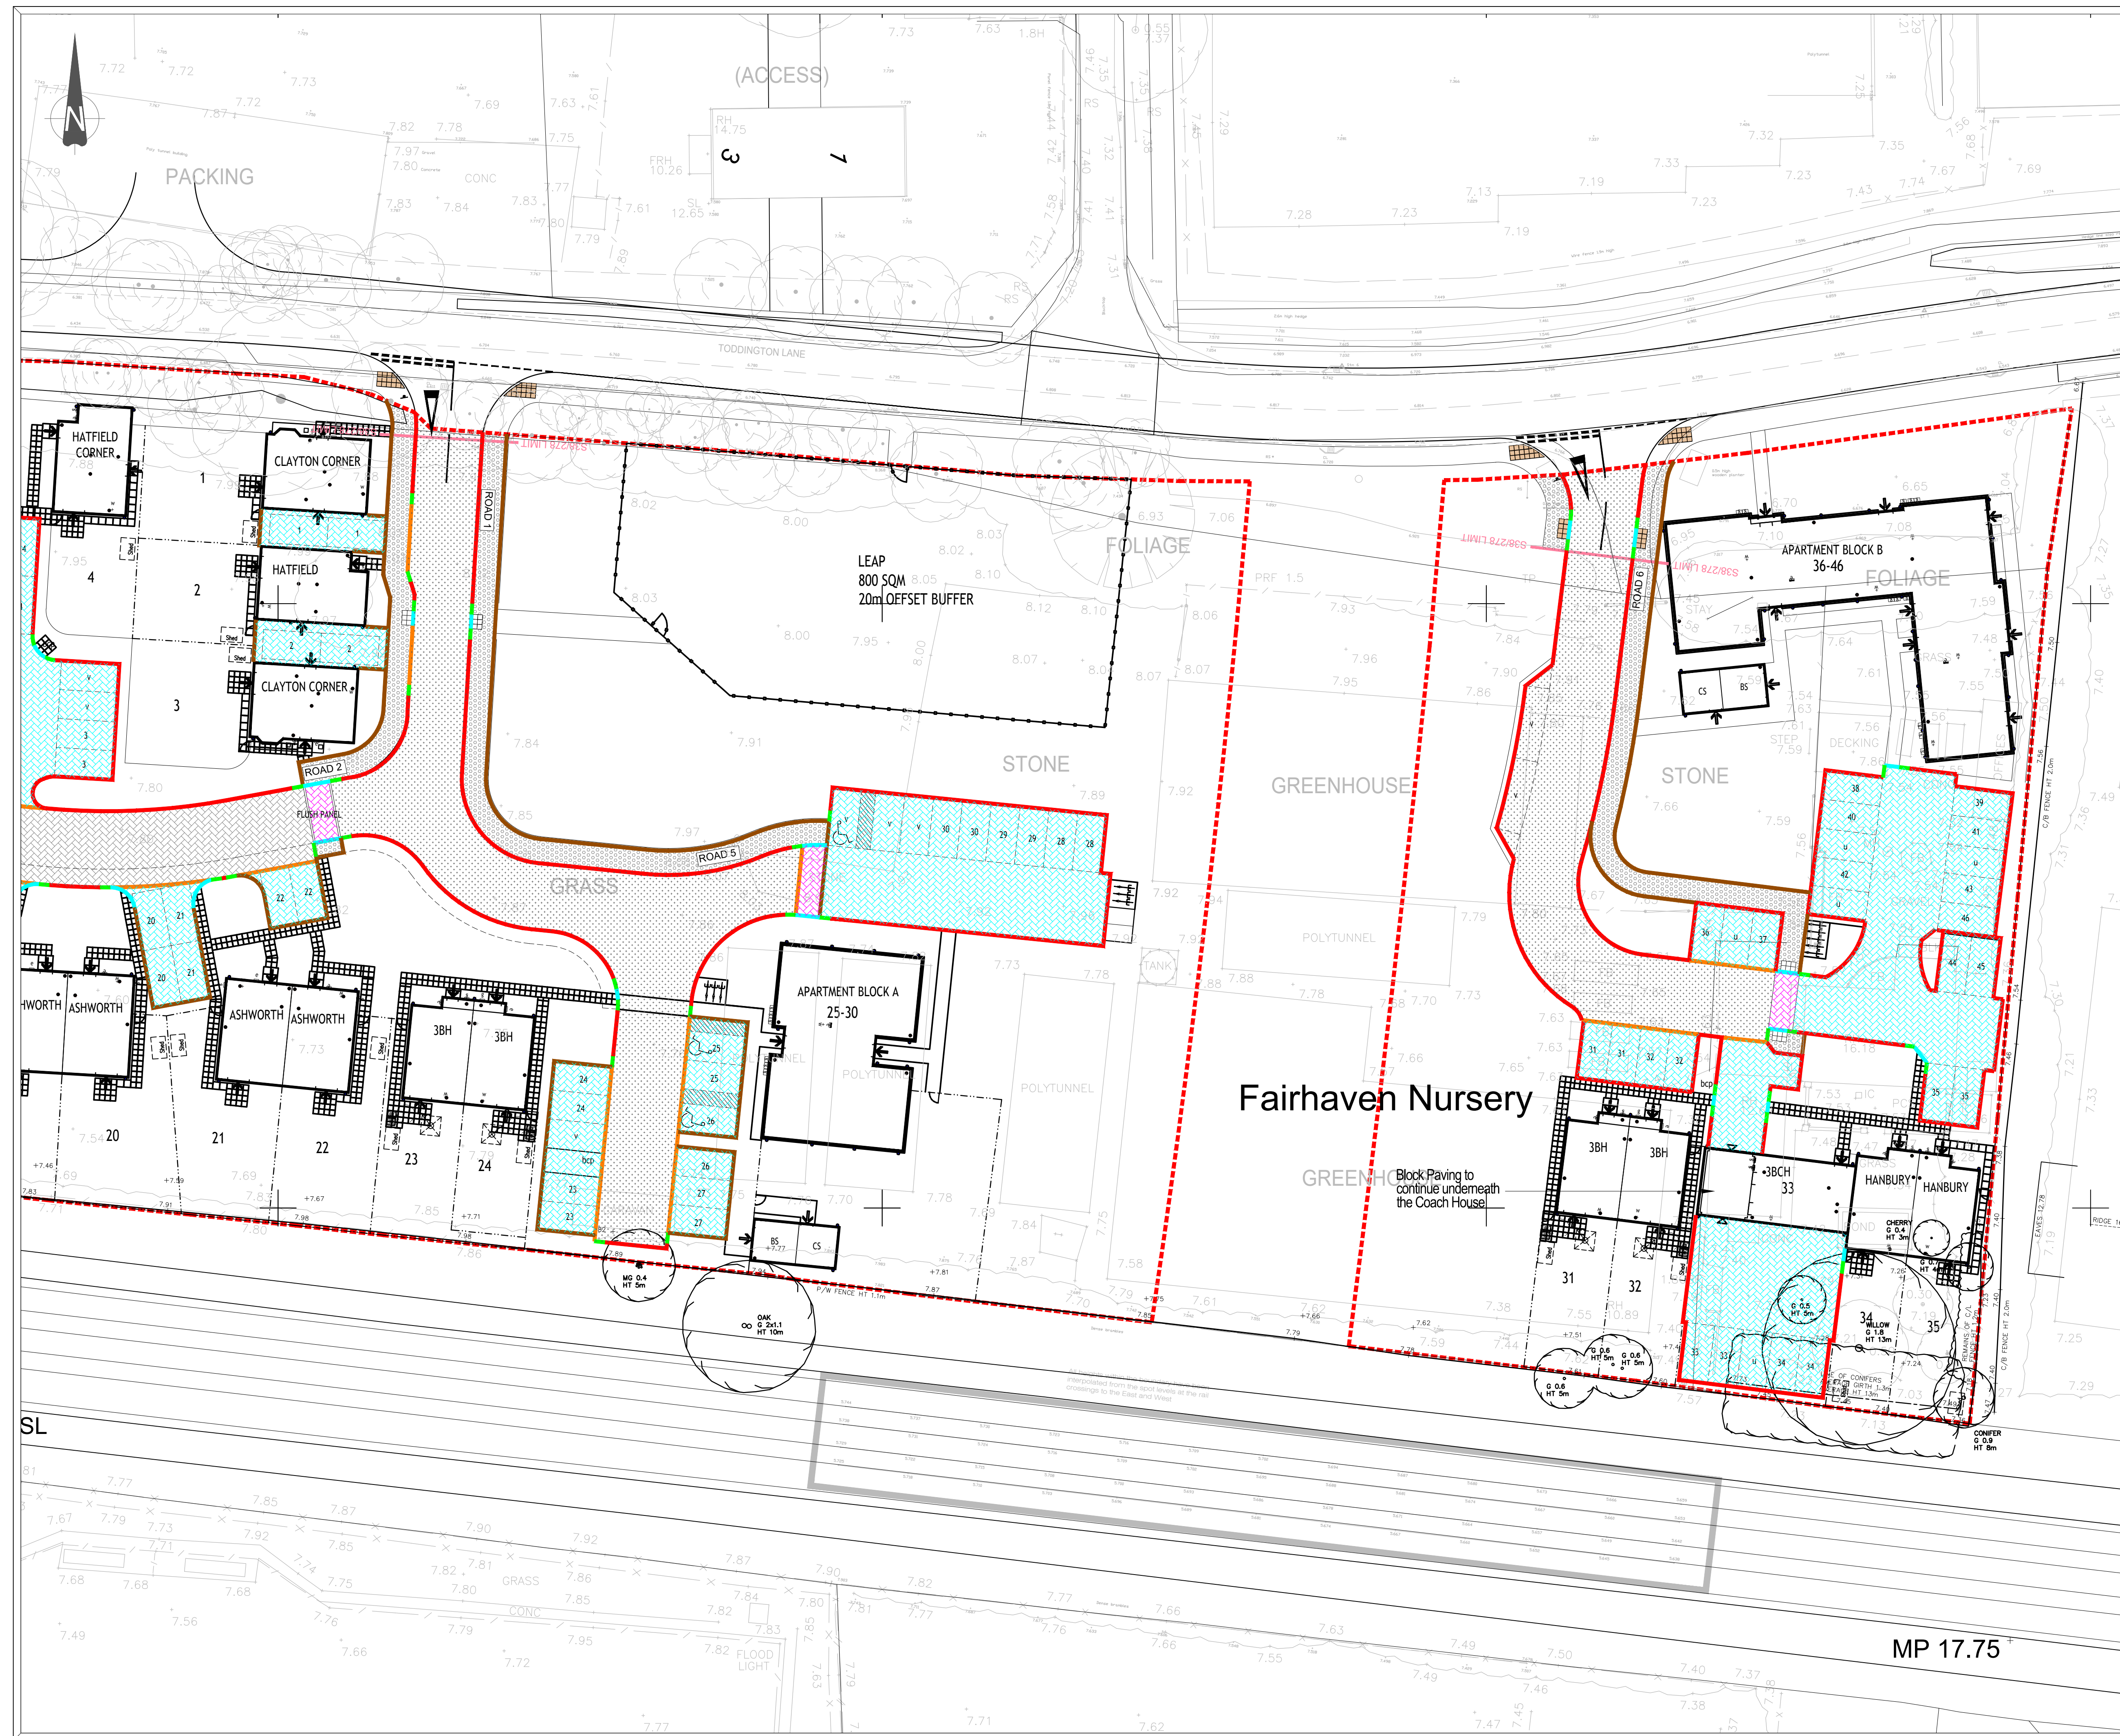


[illegible]

Kerbing & Surface Finishes Legend:

Kerbing

-
- HB2 Kerb**
- 125mm Exposed Face
 - Used for the adoptable carriageway
- BN Kerb**
- 25mm Exposed Face
 - Used for vehicular crossovers
- BN Kerb**
- 0-6mm Exposed Face
 - Used for pedestrian crossings
- EF Edging**
- Flush with any adjacent building material
 - Used for the rear of footway, demarcation of grass verges & pedestrian crossings
- Transitional Kerb**
- Should be used for the transition of kerb types and differences in the exposed face

 Pedestrian Crossing

- 40mm x 40mm x 50mm tactile pavours
 - Suitable BN kerb to be provided for the road channel side
- ## Stones

Surface Finishes

- Impermeable Tarmac Road
- Impermeable Tarmac Footway / Vehicular Crossover

-
- Block Paved Road with Porous Surface

- Brindle Block Paving

-  Paving Setts Silvergrey

-  Landscaped Area

General (ACCESS)

-  Site Boundary

D	OS data added to drawing	17.01.20	TB
C	New input inserted	03.10.19	JE
B	Surface finishes amended to suit clients request.	19.09.19	TB
A	Surface finishes amended to suit clients request.	13.09.19	CS
-	First issue	15.08.19	CS
Rev.	Description	Date	By

Drawing Status	

FOR CONSTRUCTION


Client	



PERSIMMON
Together, we make a home

Project	Littlehampton West Sussex
---------	------------------------------

Title Kerbing and Surface Finishes Plan
Sheet 2 of 2

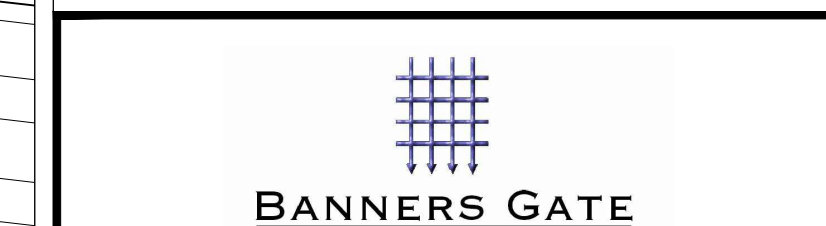

CIVIL, STRUCTURAL & ARCHITECTURAL DESIGN SERVICES
10-11 Birmingham Street, Halesowen, West Midlands B63 3HN
Tel: 0121 687 1500 Fax: 0121 687 1501
E-mail: mail@bannersgate.com

Scale	A1 @ 1:250	Drawn	CS
Date	August 2019	Checked	BG
File	19163 / dwgs / civils / current	Drawing	19163 / 142 D