


[illegible]

- ### GENERAL NOTES
- This drawing is to be read in conjunction with relevant architectural and engineering drawings.
 - Levels indicated in blocks are Finished floor levels and are 150mm above adjacent finished ground levels unless otherwise shown.
 - Levels of the existing ground at the point of tie-in with proposed site road must be checked prior to commencement of works.
 - Any discrepancies between the details shown and actual on site conditions to be reported immediately to the engineer prior to commencement of works.

C	OS data added to drawing	17.01.20	TB
B	New layout inserted	03.10.19	JE
A	Drawing amended to suit clients request.	19.06.19	TB
-	Final issue	15.09.19	CS
Rev.	Description	Date	By


FOR CONSTRUCTION

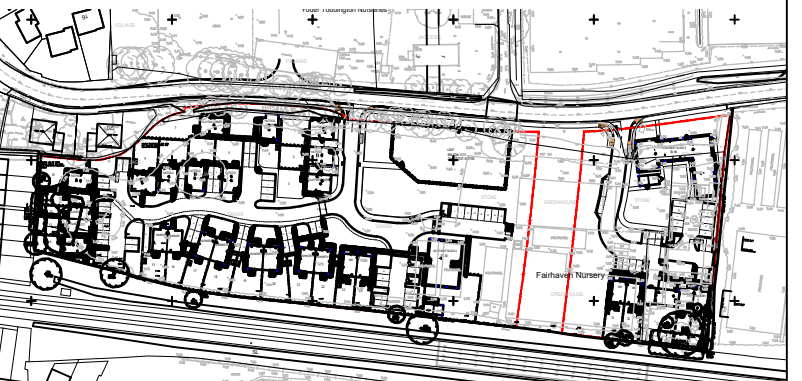

PERSIMMON
Together, we make a home

Littlehampton
West Sussex

Contours and Chainages Plan
Sheet 1 of 2

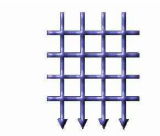

BANNERS GATE

CIVIL, STRUCTURAL & ARCHITECTURAL DESIGN SERVICES
10-11 Birmingham Street, Halesowen, West Midlands B63 3HN
Tel: 0121 687 1500 Fax: 0121 687 1501
E-mail: mail@bannersgate.com

Scale	A1 @ 1: 250	Drawn	CS
Date	August 2019	Checked	TB
File	19163 / dwgs / civils / current	Drawing	19163 / 151 C