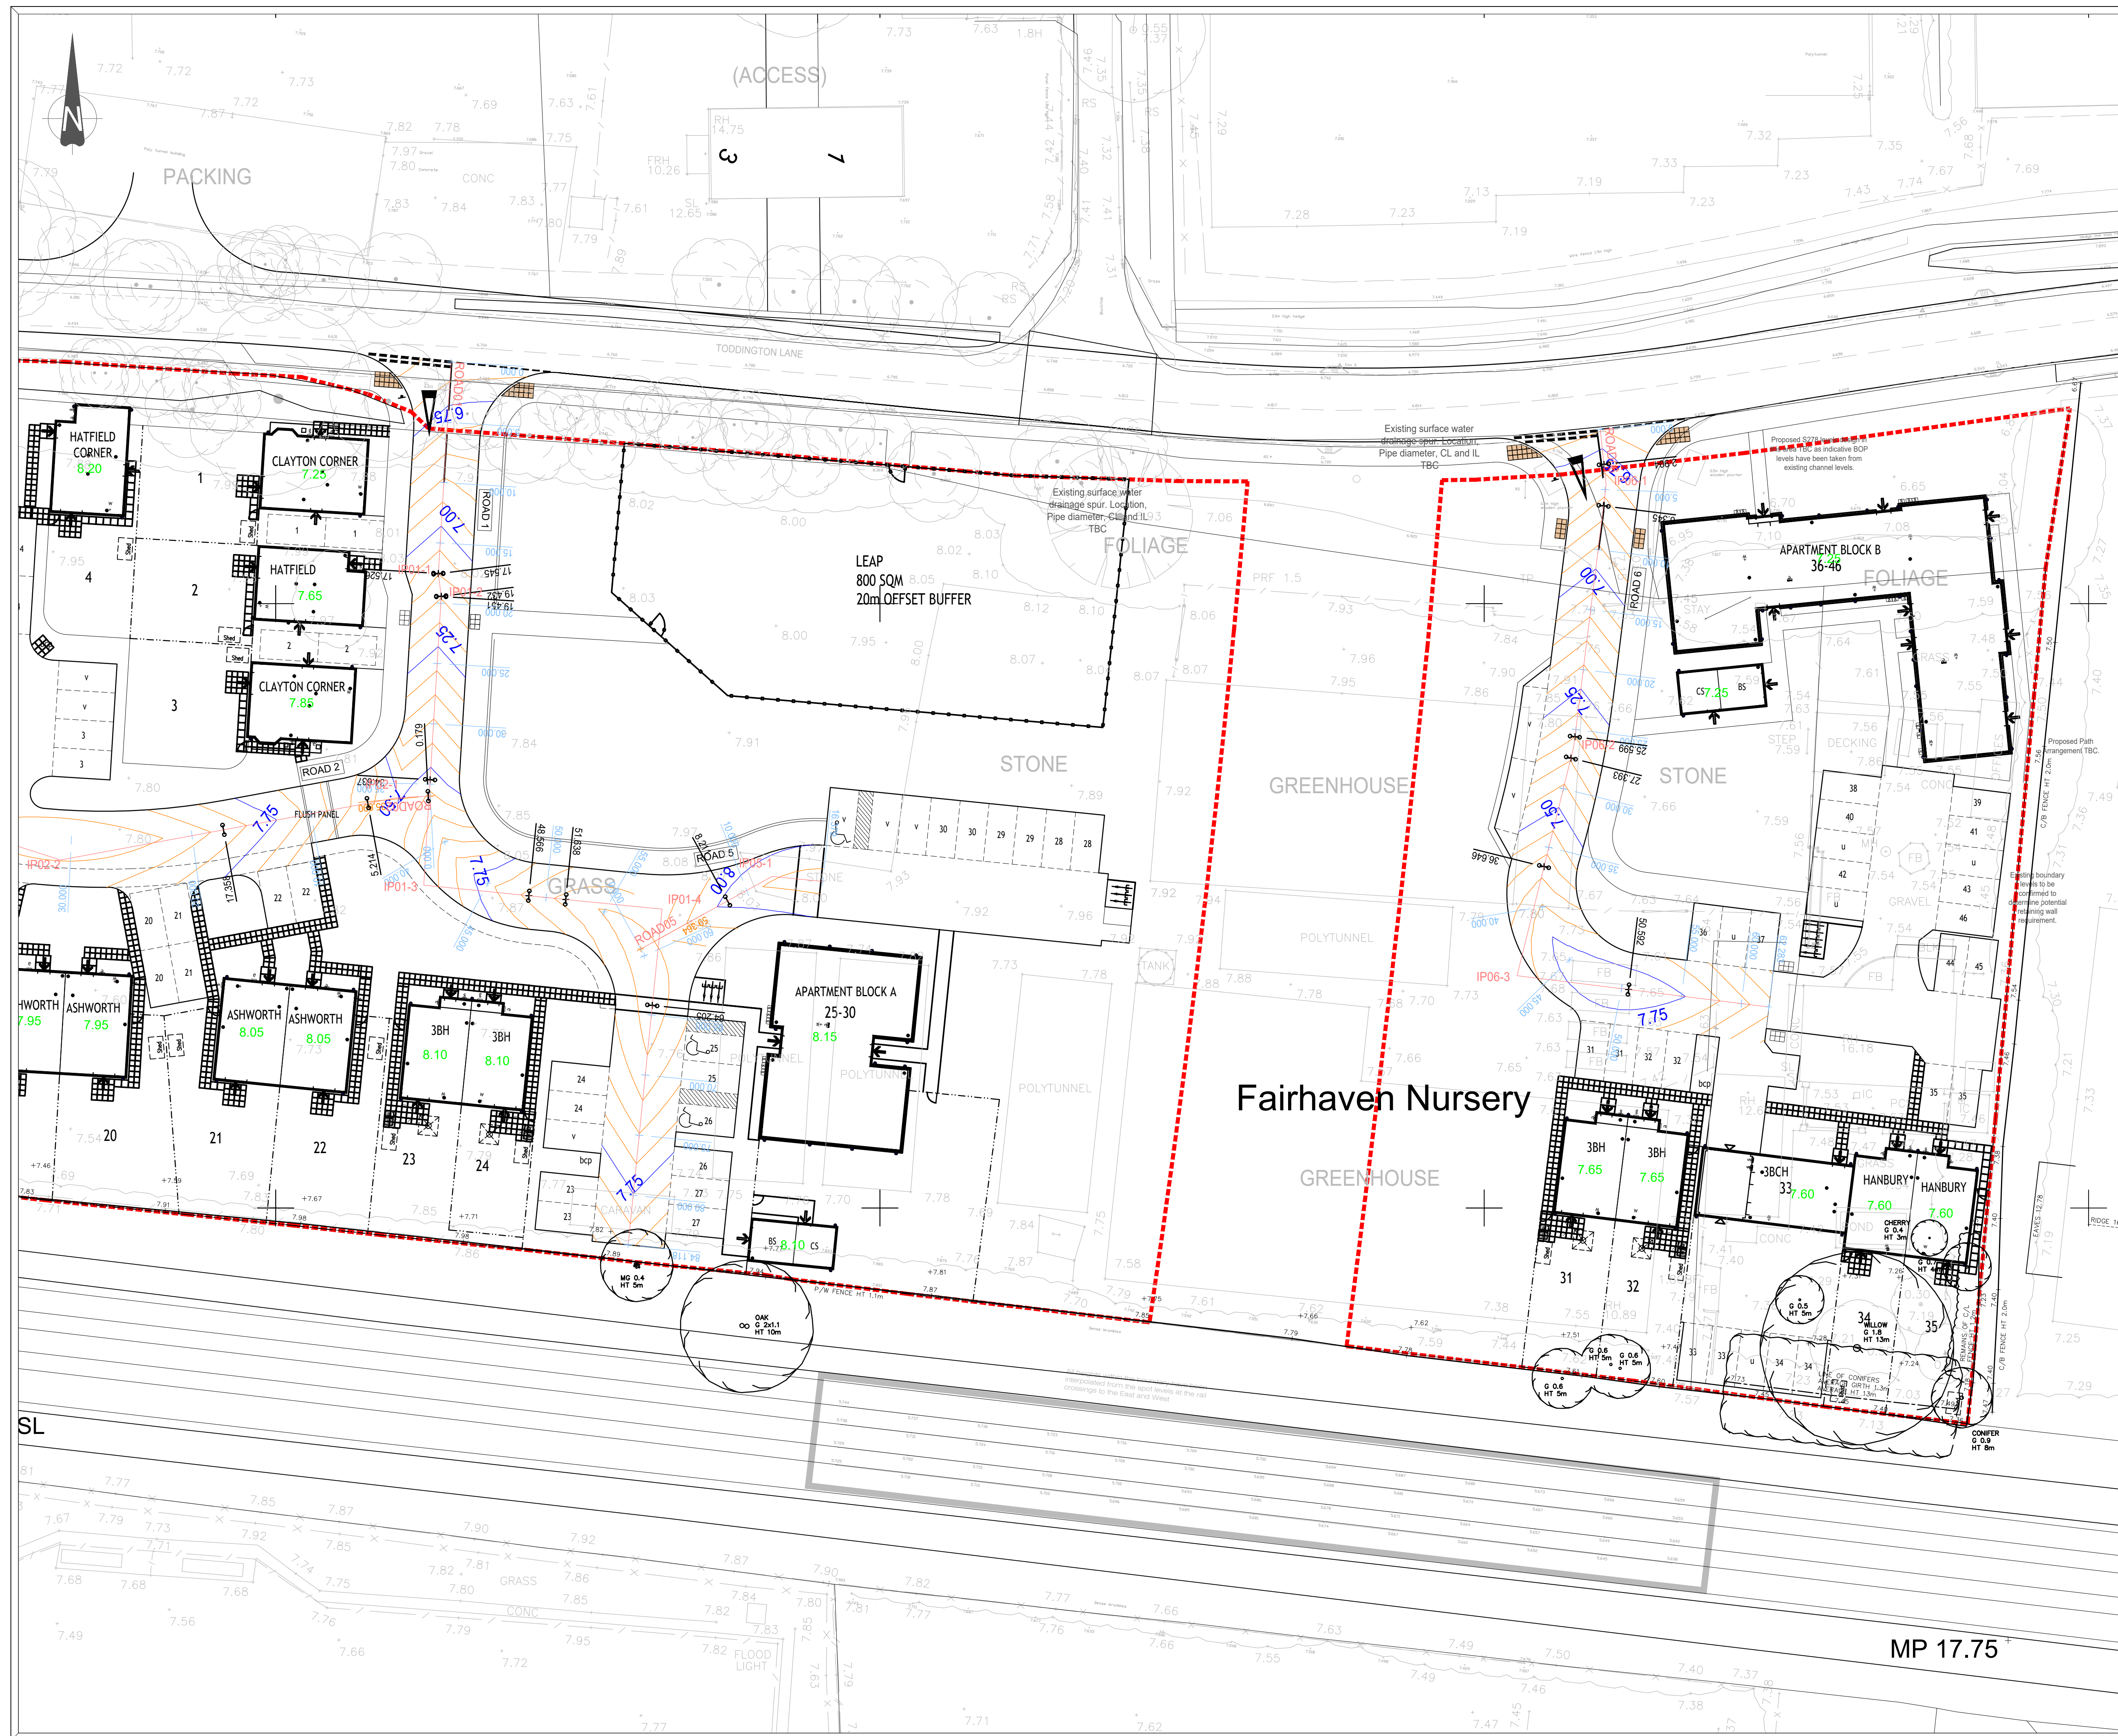
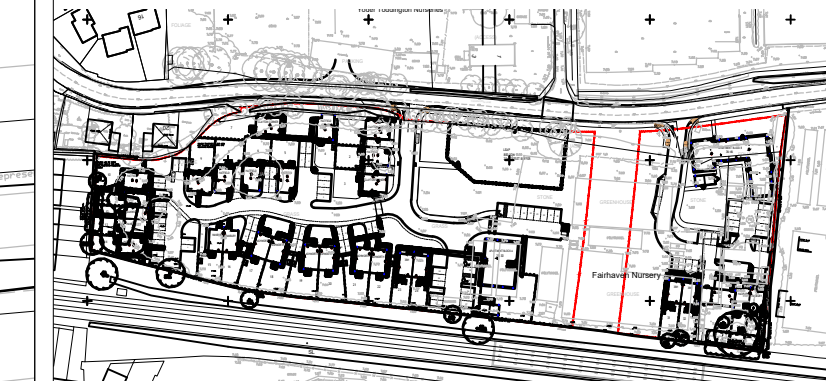
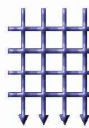


[illegible]

5.96				
	C B A -	OS data added to drawing New layout inserted Drawing amended to suit clients request. First issue	17.01.20 03.10.18 18.08.19 15.08.19	TB JE TB CS
	Rev.	Description	Date	By
	Drawing Status			
	<b style="color: red;">FOR CONSTRUCTION			
	Client			
	 PERSIMMON Together, we make a home			
	Project			
	Littlehampton West Sussex			
	Title			
	Contours and Chainages Plan Sheet 2 of 2			
	 BANNERS GATE			
	CIVIL, STRUCTURAL & ARCHITECTURAL DESIGN SERVICES 10-11 Birmingham Street, Halesowen, West Midlands B63 3HN Tel: 0121 687 1500 Fax: 0121 687 1561 E-mail: mail@bannersgate.com			
	Scale	A1 @ 1:250	Drawn	CS
	Date	August 2019	Checked	TB
	File		Drawing	
	19163 / dwgs / civils / current		19163 / 152 C	