




1 Revolving plate



2 Double Swing



3 Square tower with slide

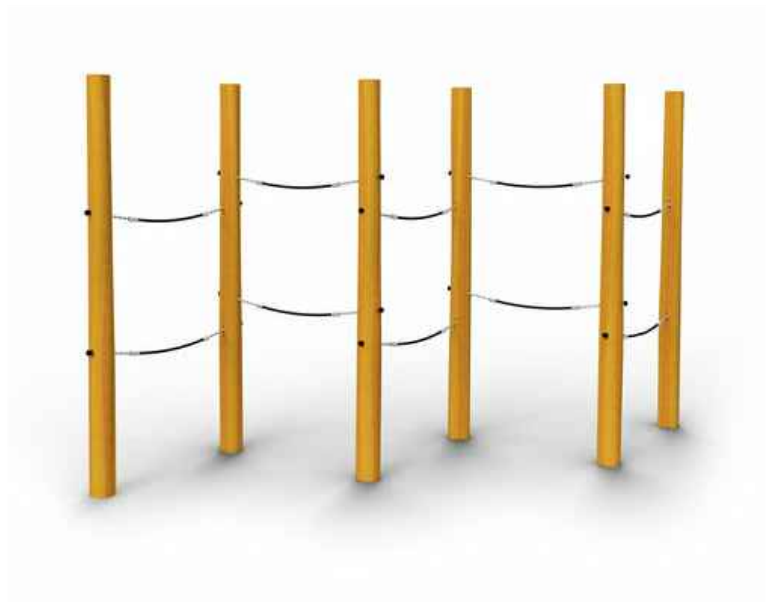

4 Labyrinth climber



5 Rope bridge



6 Pendulum see-saw




7 Revolving seat



13 Waste/recycling bin



8 Web rope climber

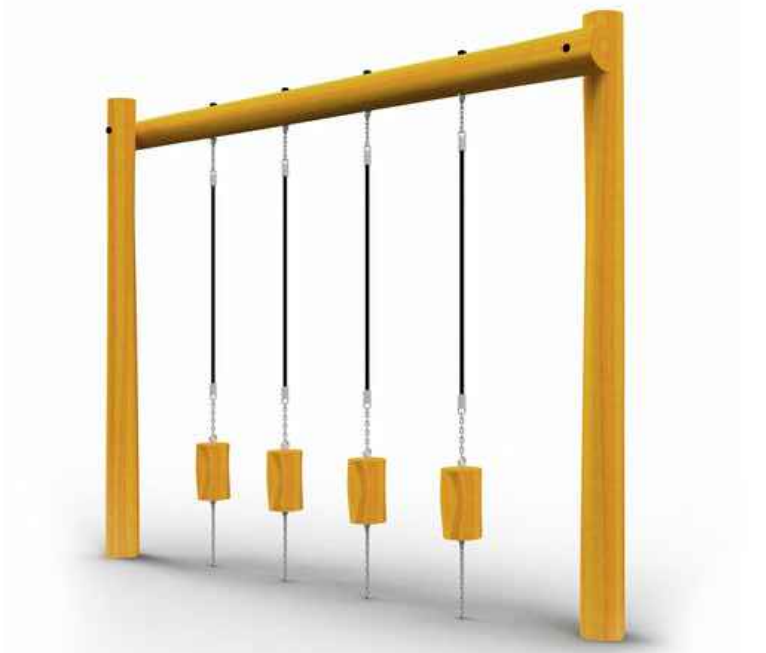

9 Rope log walker



10 Jumping blocks



11 Play boulders



12 Bench

Key

- Proposed bonded rubber mulch
- Proposed timber edging
- Proposed self binding gravel
- Proposed boulders
- Proposed bench
- Proposed timber play equipment (Miracle Design and Play Ltd/ Jupiter Play or equivalent)
- Proposed amenity grass
- Proposed hedge (refer to LA300 for details)
- Proposed hazel coppice planting (refer to LA302 for details)
- Proposed vegetation along Lyminster bypass
- Proposed pedestrian barriers along the edge of the footpath

0 1 2 3 4 5 8m

Scale @ A1 - 1:100



A088461 LA300-303[P].dwg

17.01.20